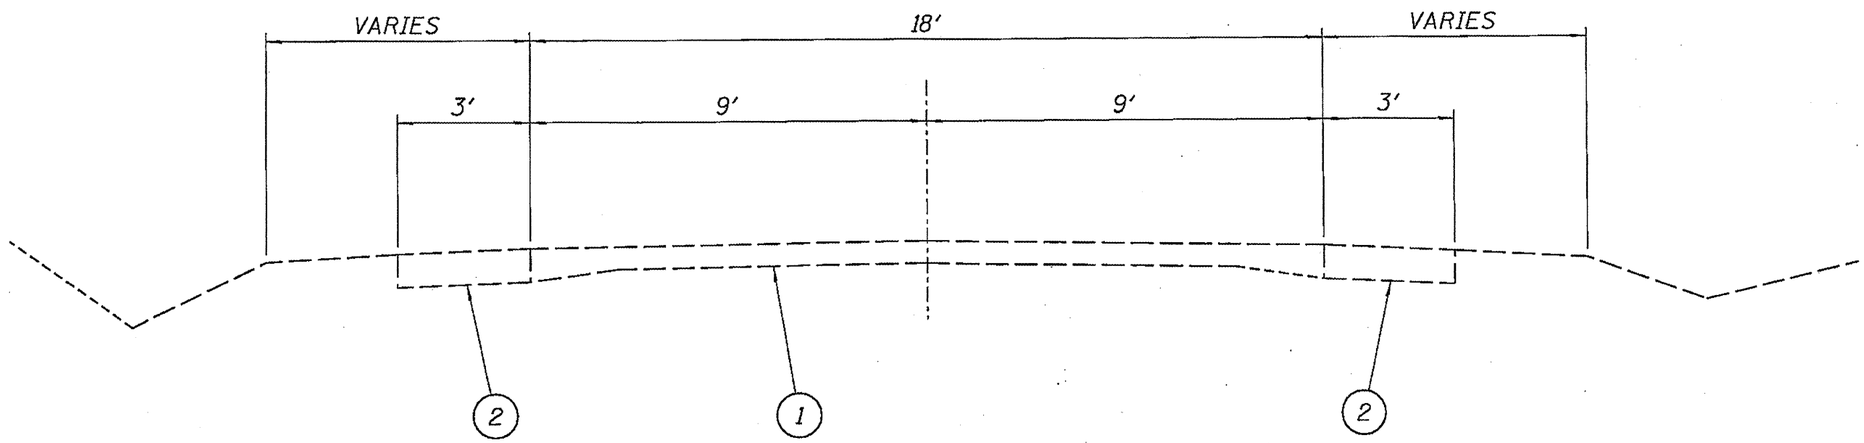

STA 19+17 TO STA 58+24

L E G E N D

1 EXIST. P.C.C. PAVEMENT 9"-6"-9"
2 EXIST. BITUMINOUS SHOULDERS 9"

QUANTITIES
FAU 8136 (E. MAIN ST.)
SECTION (4 MFT)I-1
MACOUPIN COUNTY