CONTRACT NO. 76121

F.A. RTE.	SECTION	COUNTY	TOTAL SHEETS	SHEET NO.
336A	31BR	MADISON	11	9
STA. 41+50.00		TO STA. 48+08.00		
FED. ROAD DIST. NO.	ILLINOIS	FED. AID PROJECT		

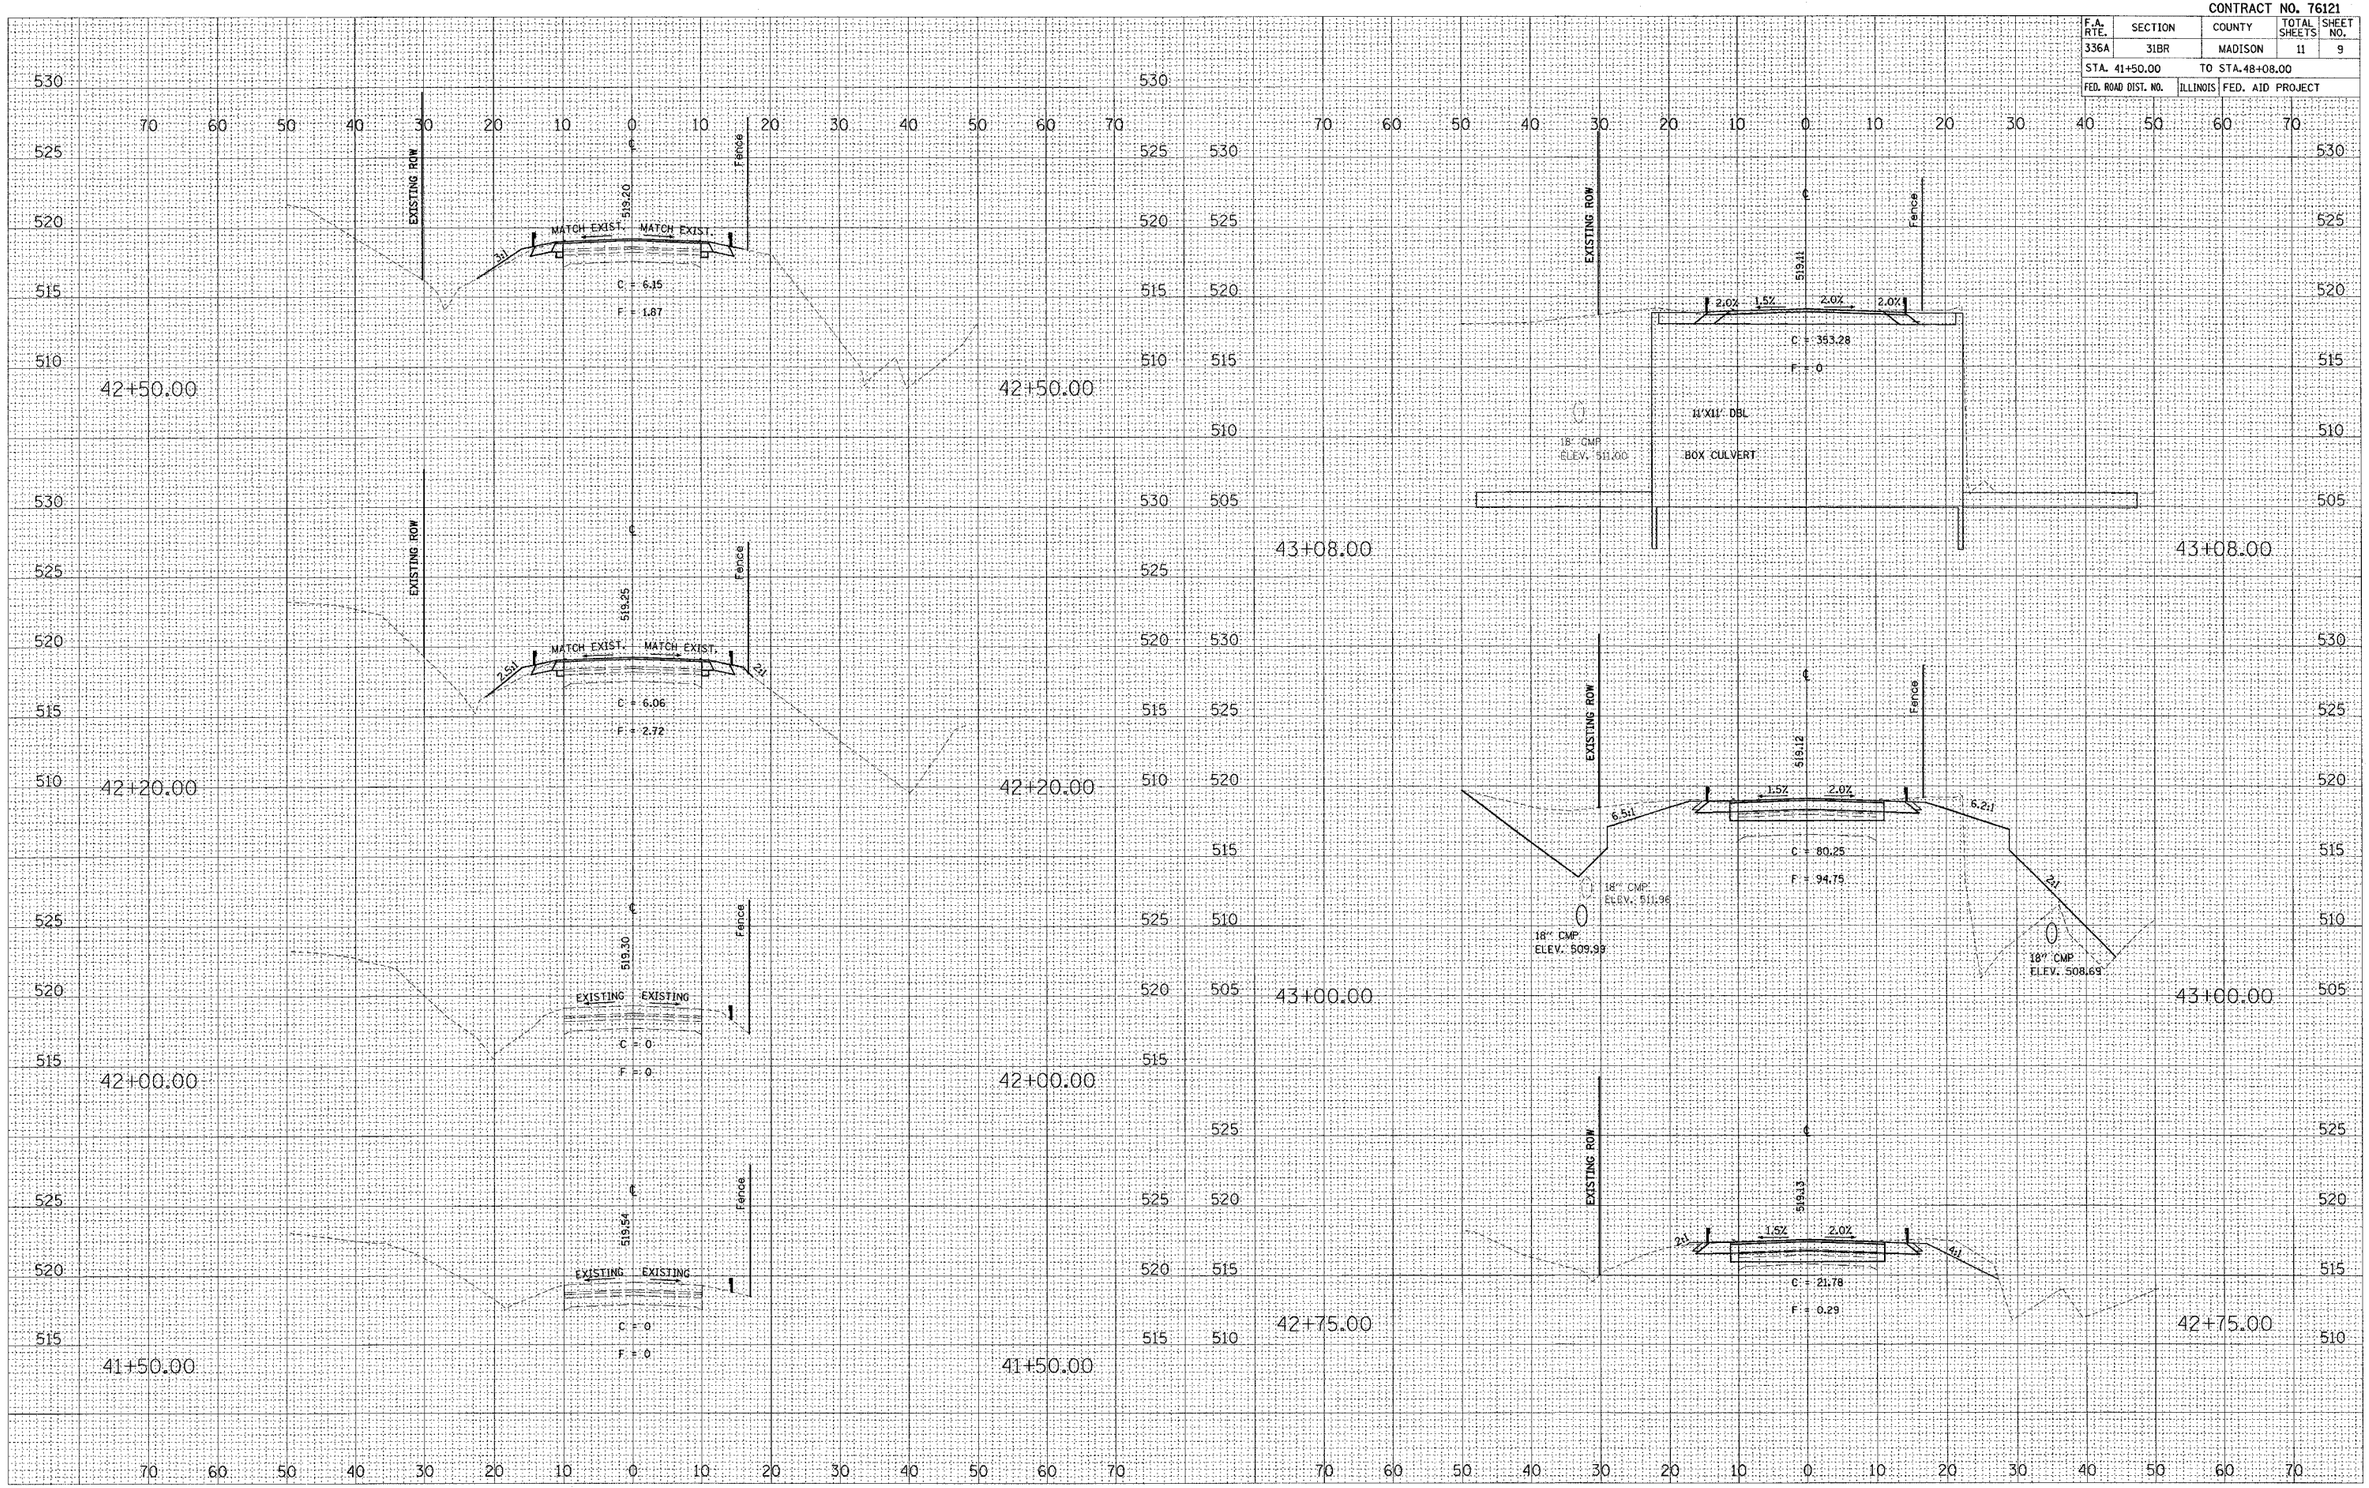

TROY ROAD STATION 41+50.00 TO STATION 43+08.00

FINAL SURVEY | NOTE BOOK | NO. | SURVEYED | PLOTTED | TEMPLATE | AREAS | AREAS CHECKED | BY | DATE

ORIGINAL SURVEY | NO. | SURVEYED | PLOTTED | TEMPLATE | AREAS | AREAS CHECKED | BY | DATE

PLOT DATE = 3/20/2006
FILE NAME = c:\projects\view\ed01004\plan\xsprun.dgn
PLOT SCALE = 10.0000 ' / IN.
USER NAME = gelinh