FAP ROUTE	SECTION	COUNTY	TOTAL SHEETS	SHEET NO
314	110-1VBR-1	MADISON	77	33A
STA.		TO STA.		
CONTRACT NO.: 76549				

TREE REMOVAL, ACRES
AREA 1: 1.6
AREA 2: 0.3

TREE REMOVAL (6 TO 15 UNITS DIAMETER)
STA. 497+84, 101' LT, (6")
STA. 497+85, 100' RT, (6")

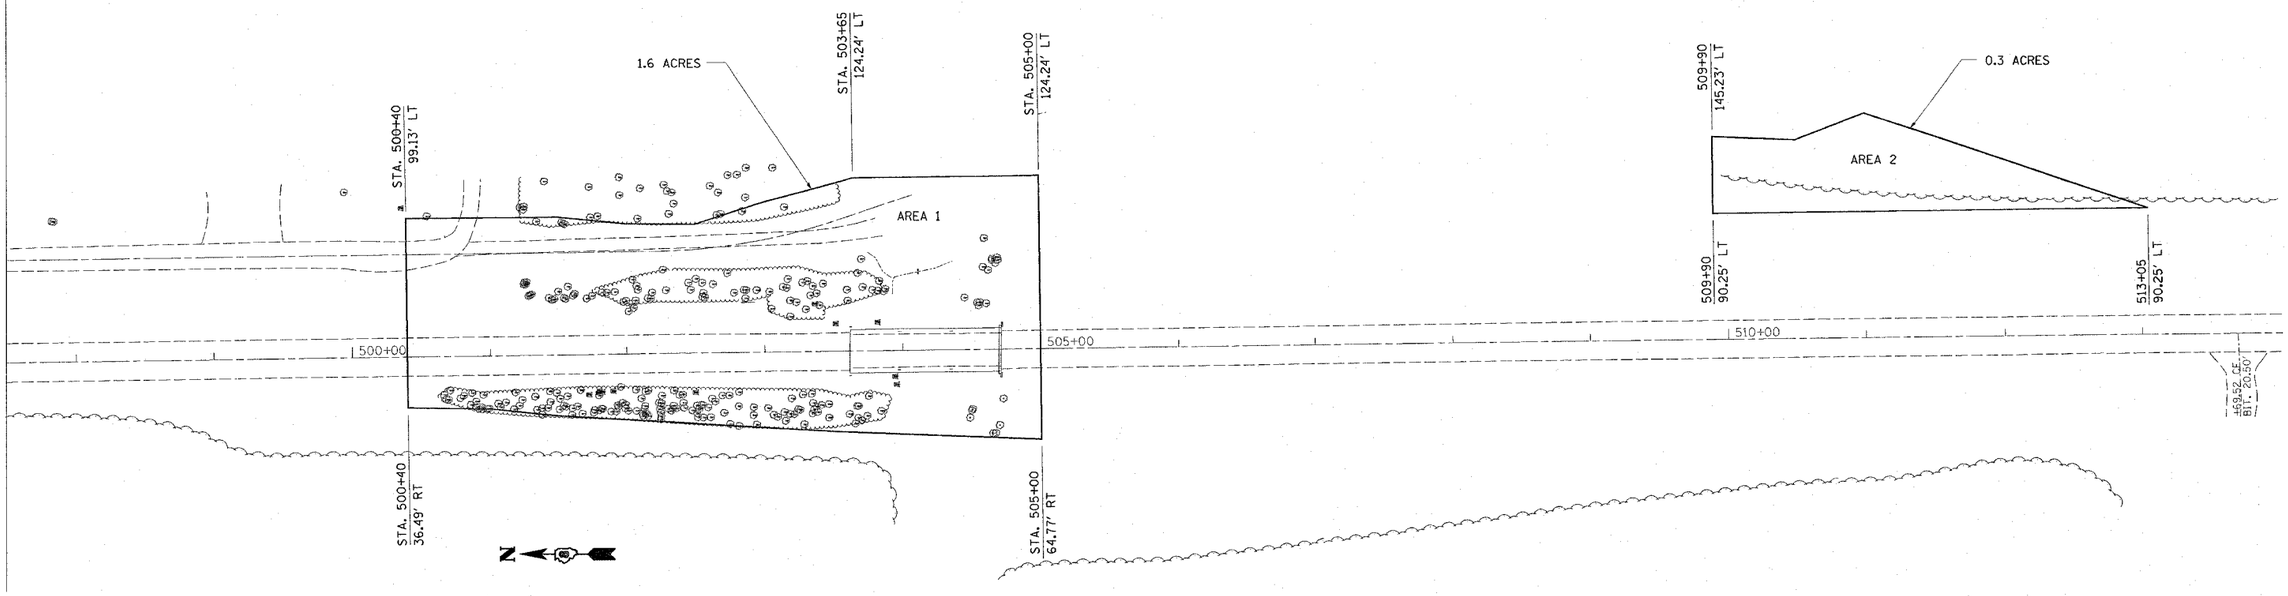

REVISIONS	
NAME	DATE

ILLINOIS DEPARTMENT OF TRANSPORTATION

TREE REMOVAL DETAIL

FAP ROUTE 314 (IL 4)
SECTION 110-1VBR-1
MADISON COUNTY

DRAWN BY:

PLOT DATE: 4/28/2006

PLAN
NOTE BOOK NO.
SURVEYED
PLOTTED
ALIGNMENT CHECKED
RT. OF WAY CHECKED
CADD FILE NAME
BY
DATE