F.A.U. RTE.	SECTION	COUNTY	TOTAL SHEETS	SHEET NO.
0369	97-00025-00-BR	WILL	156	20
STA.		TO STA.		
FED. ROAD DIST. NO.	ILLINOIS	FED. AID PROJECT		

CONTRACT NO: 83757

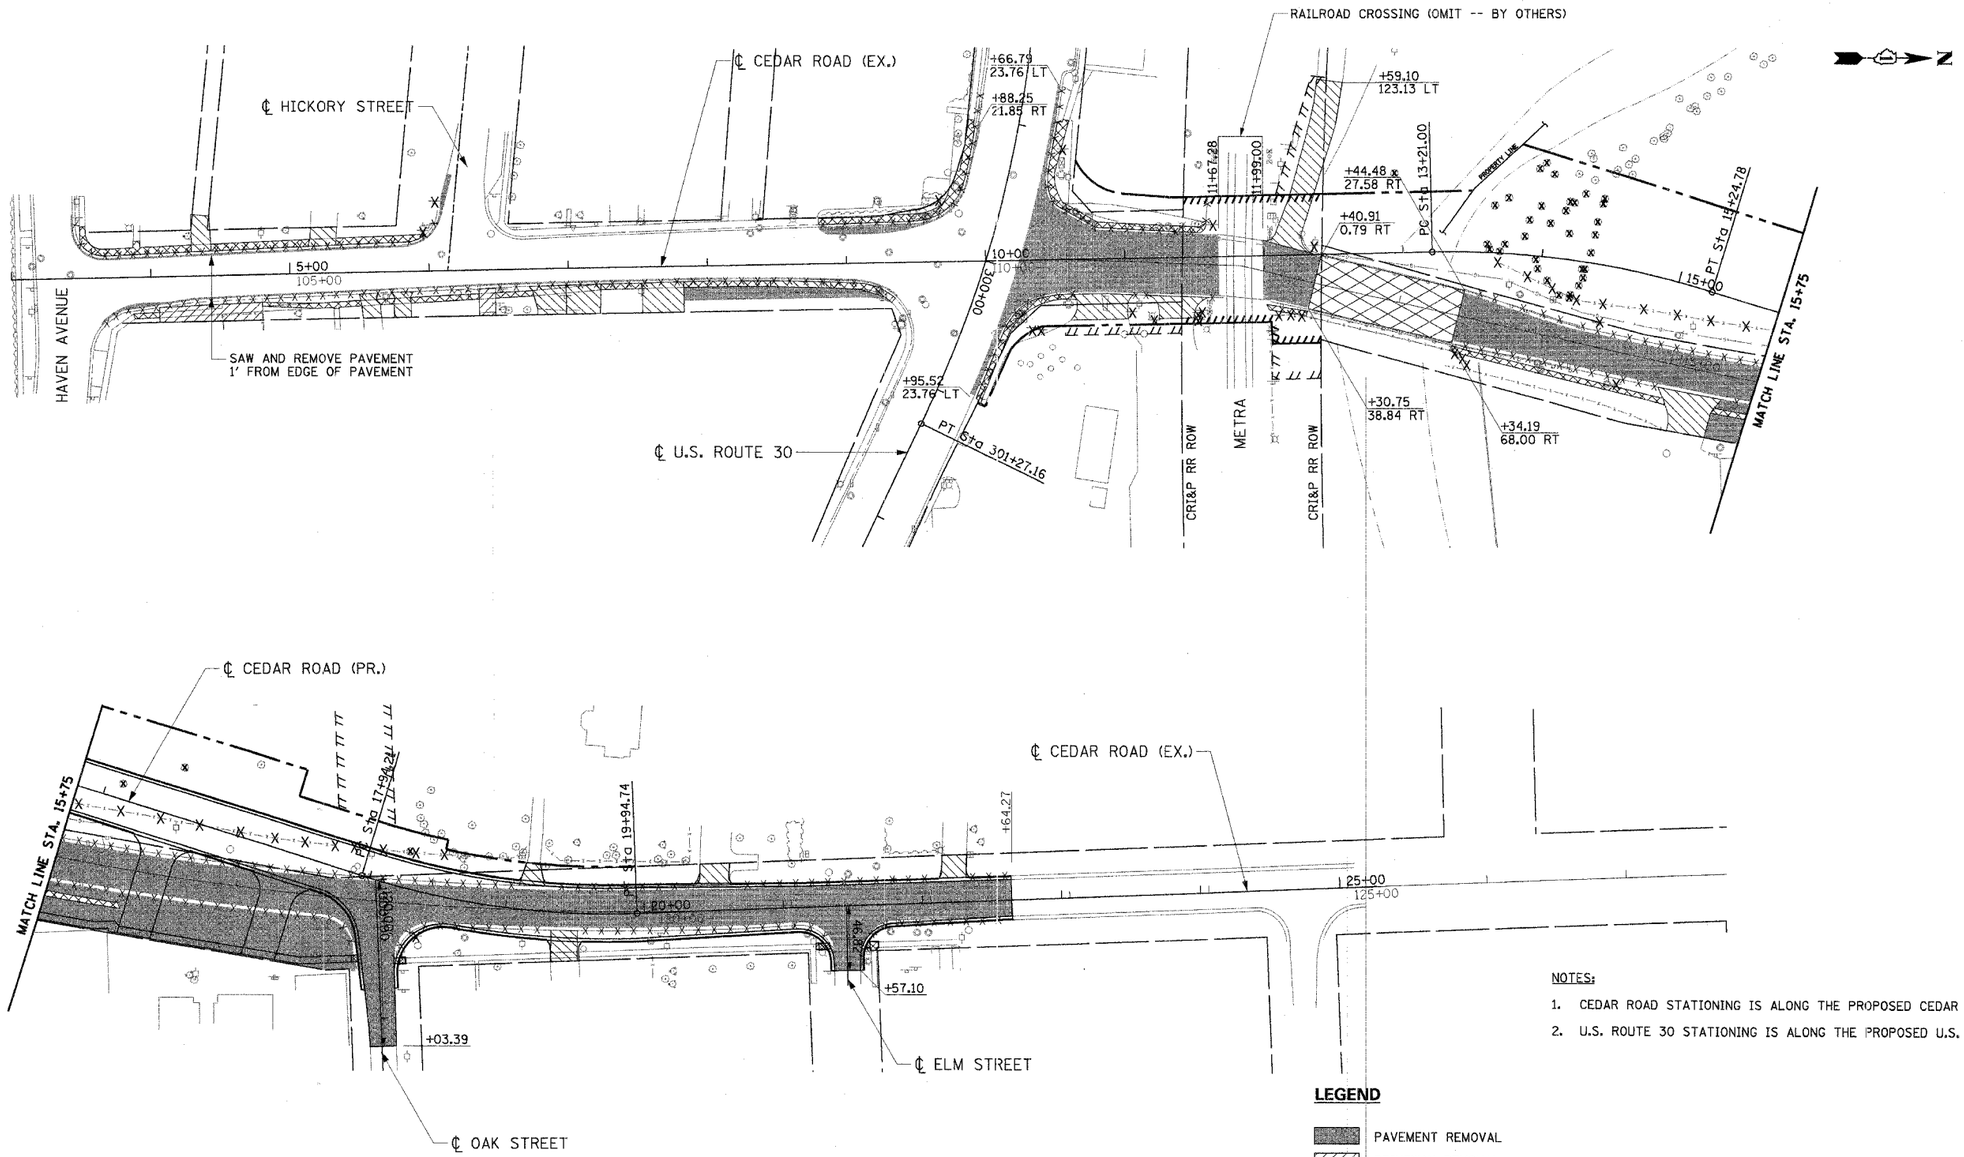

NOTES:

1. CEDAR ROAD STATIONING IS ALONG THE PROPOSED CEDAR ROAD BASELINE.
2. U.S. ROUTE 30 STATIONING IS ALONG THE PROPOSED U.S. ROUTE 30 BASELINE.

LEGEND

- PAVEMENT REMOVAL
- DRIVEWAY REMOVAL
- C & G REMOVAL
- GUARDRAIL REMOVAL
- SIDEWALK REMOVAL
- FENCE REMOVAL
- SIGN REMOVAL
- REMOVAL OF EXISTING STRUCTURES
- TREE REMOVAL

REVISIONS	
NAME	DATE

VILLAGE OF NEW LENOX
F.A.U. (0369) CEDAR ROAD OVER HICKORY CREEK
WILL COUNTY

ROADWAY REMOVAL

SCALE: 1"=50'
DATE: 07/01/05
DRAWN BY: PFR
CHECKED BY: KPS

TENG

TENG & ASSOCIATES, INC.
ENGINEERS/ARCHITECTS/PLANNERS
205 N. MICHIGAN AVE. CHICAGO, IL 60601
TELEPHONE: 312/616-0000

..\ROWOONKV.DGN, ..\ALTOONJ4.DGN, ..\TTBOONIZ.DGN, ..\TPOOONKS.DGN, ..\ROWOONKV.DGN, ..\TPOOONKS.DGN, ..\ALTOONJ4.DGN, ..\ROWOONKF.DGN, ..\REMOONK-.DGN, ..\REMOONK-.DGN, ..\ROWOONKF.DGN
7-19-2005, 16:32:30 S:\DOCUMENT\02328ION\CIVIL\DGN\REMOONMO.DGN ROSSPF