F.A.U. RTE.	SECTION	COUNTY	TOTAL SHEETS	SHEET NO.
0369	97-00025-00-BR	WILL	156	45
STA.		TO STA.		
FED. ROAD DIST. NO.	ILLINOIS	FED. AID PROJECT		

CONTRACT NO: 83757

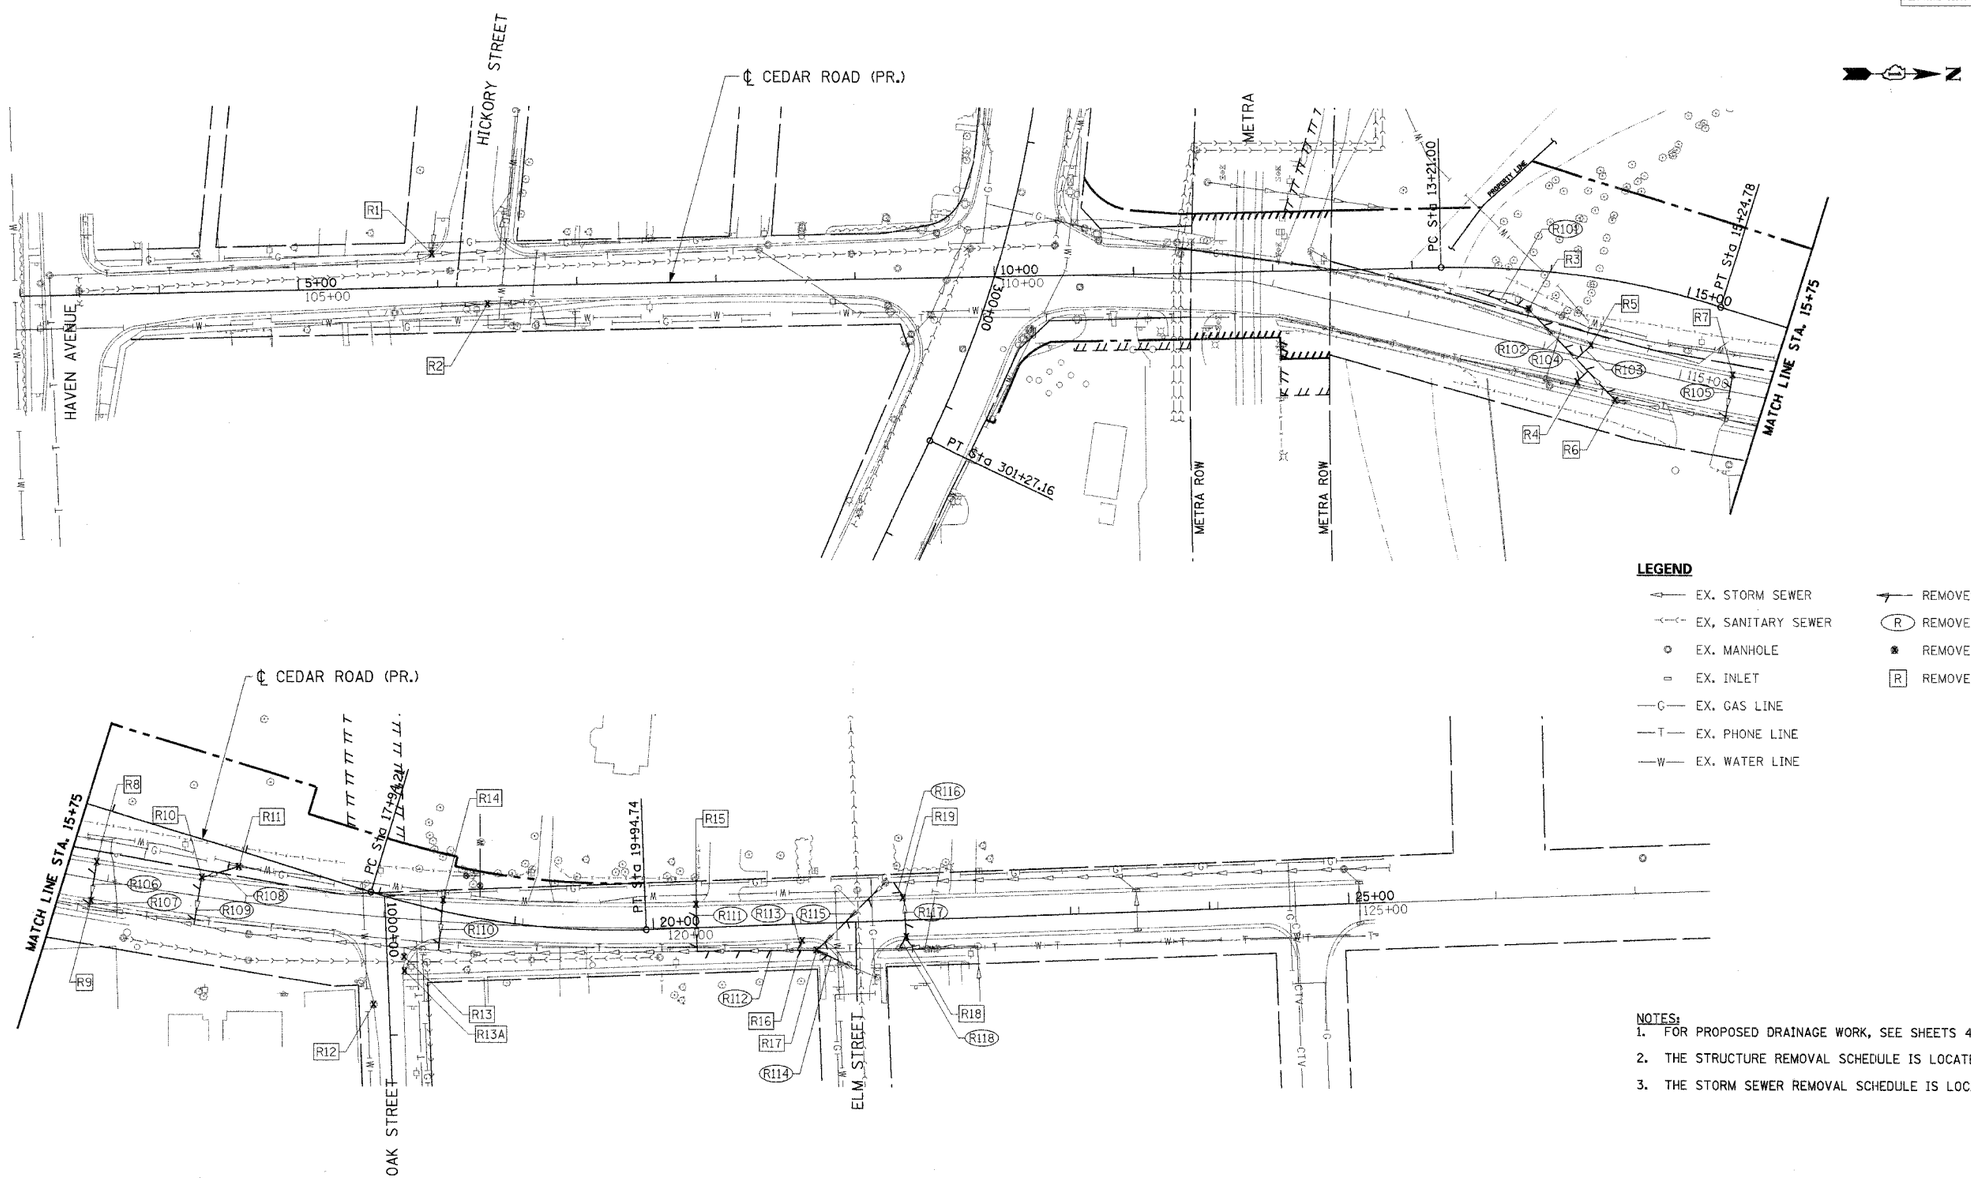

LEGEND

- EX. STORM SEWER
- EX. SANITARY SEWER
- EX. MANHOLE
- EX. INLET
- EX. GAS LINE
- EX. PHONE LINE
- EX. WATER LINE
- REMOVED STORM SEWER
- (R) REMOVED STORM SEWER NO.
- REMOVED STRUCTURE
- [R] REMOVED STRUCTURE NO.

NOTES:

1. FOR PROPOSED DRAINAGE WORK, SEE SHEETS 46 TO 49.
2. THE STRUCTURE REMOVAL SCHEDULE IS LOCATED ON SHEET 50.
3. THE STORM SEWER REMOVAL SCHEDULE IS LOCATED ON SHEET 51.

REVISIONS	
NAME	DATE

VILLAGE OF NEW LENOX
F.A.U. (0369) CEDAR ROAD OVER HICKORY CREEK
WILL COUNTY

DRAINAGE REMOVAL

SCALE: 1"=50'
DATE: 07/01/05
DRAWN BY: MAA
CHECKED BY: PFR

TENG

TENG & ASSOCIATES, INC.
ENGINEERS/ARCHITECTS/PLANNERS
205 N. MICHIGAN AVE. CHICAGO, IL 60601
TELEPHONE: 312/616-0500

..\ROWOONKV.DGN, ..\ALTOONJ4.DGN, ..\TTBOONZ.DGN, ..\TPOOONKS.DGN, ..\ROWOONKV.DGN, ..\TPOOONKS.DGN, ..\ALTOONJ4.DGN, ..\ROWOONKF.DGN, ..\REMOONTO.DGN, ..\REMOONTO.DGN, ..\REMOONTO.DGN, ..\ROWOONKF.DGN, ..\DRAOONRM.DGN, ..\DRAOONRM.DGN, ..\LGOOONRY.DGN
7-19-2005, 16:20:45 S:\DOCUMENT\02328001\CIVIL\DGN\REMOONTP.DGN ROSSPF