F.A.U. RTE.	SECTION	COUNTY	TOTAL SHEETS	SHEET NO.
0369	97-00025-00-BR	WILL	156	49
STA.		TO STA.		
FED. ROAD DIST. NO.	ILLINOIS	FED. AID PROJECT		

CONTRACT NO: 83757

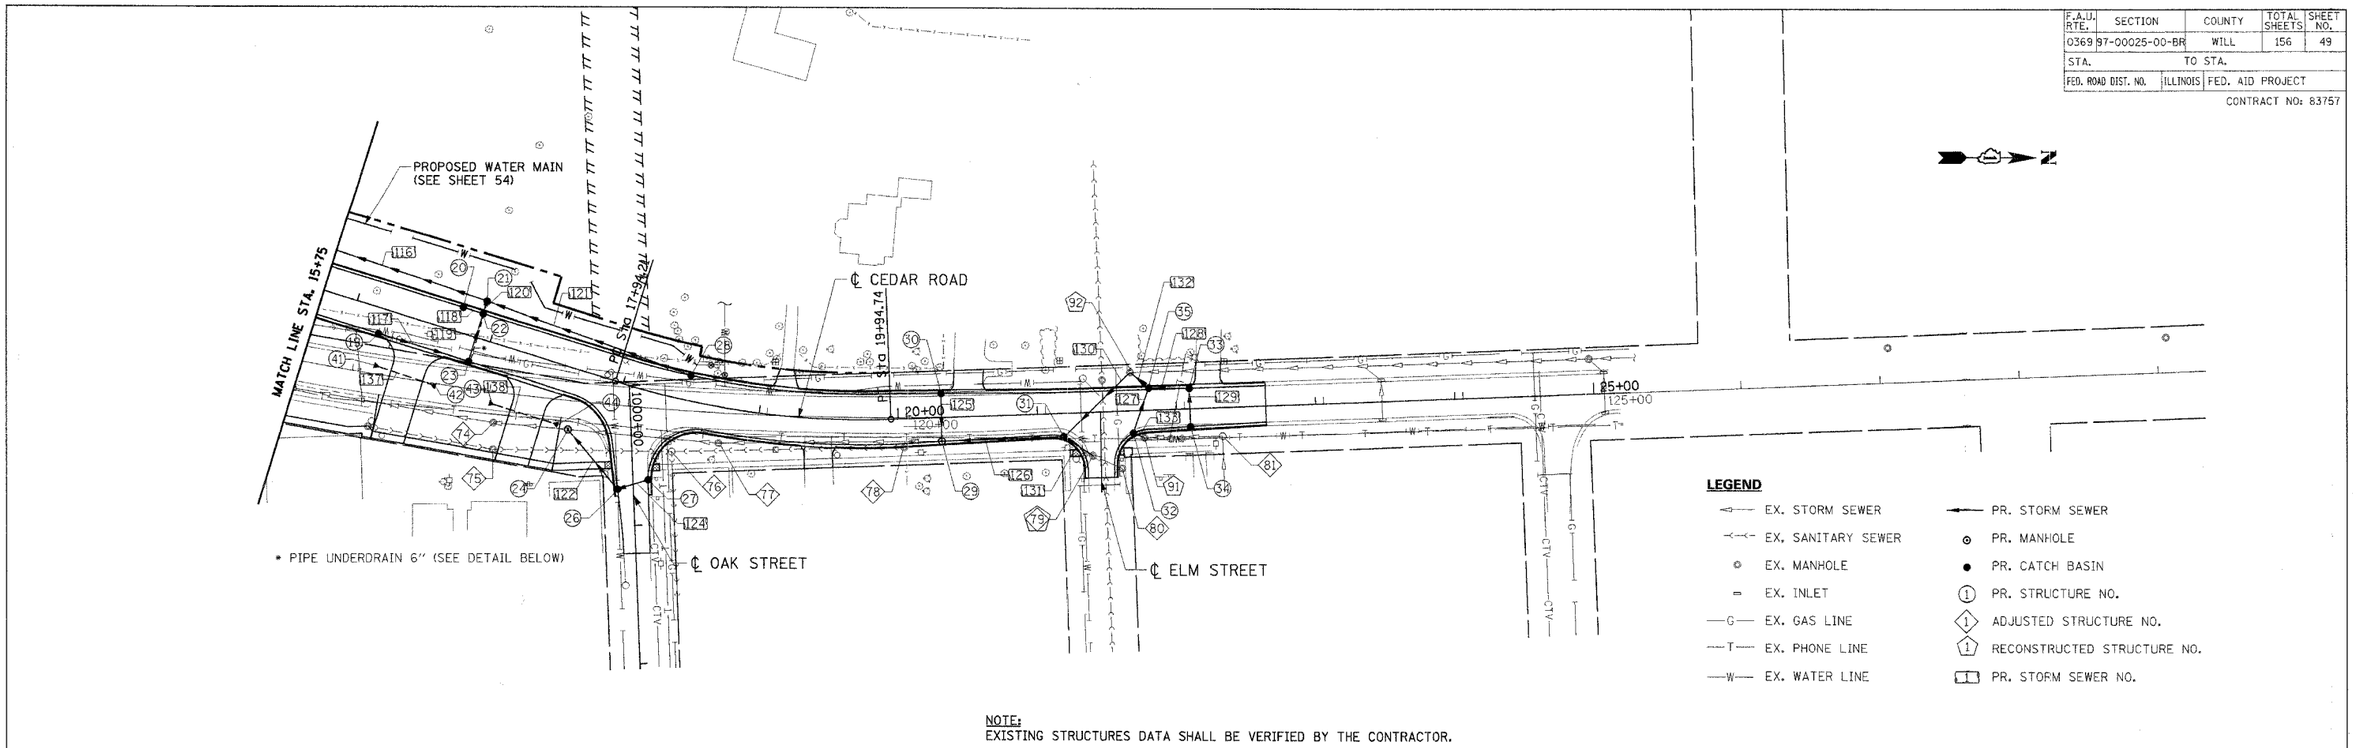

NOTE:
EXISTING STRUCTURES DATA SHALL BE VERIFIED BY THE CONTRACTOR.

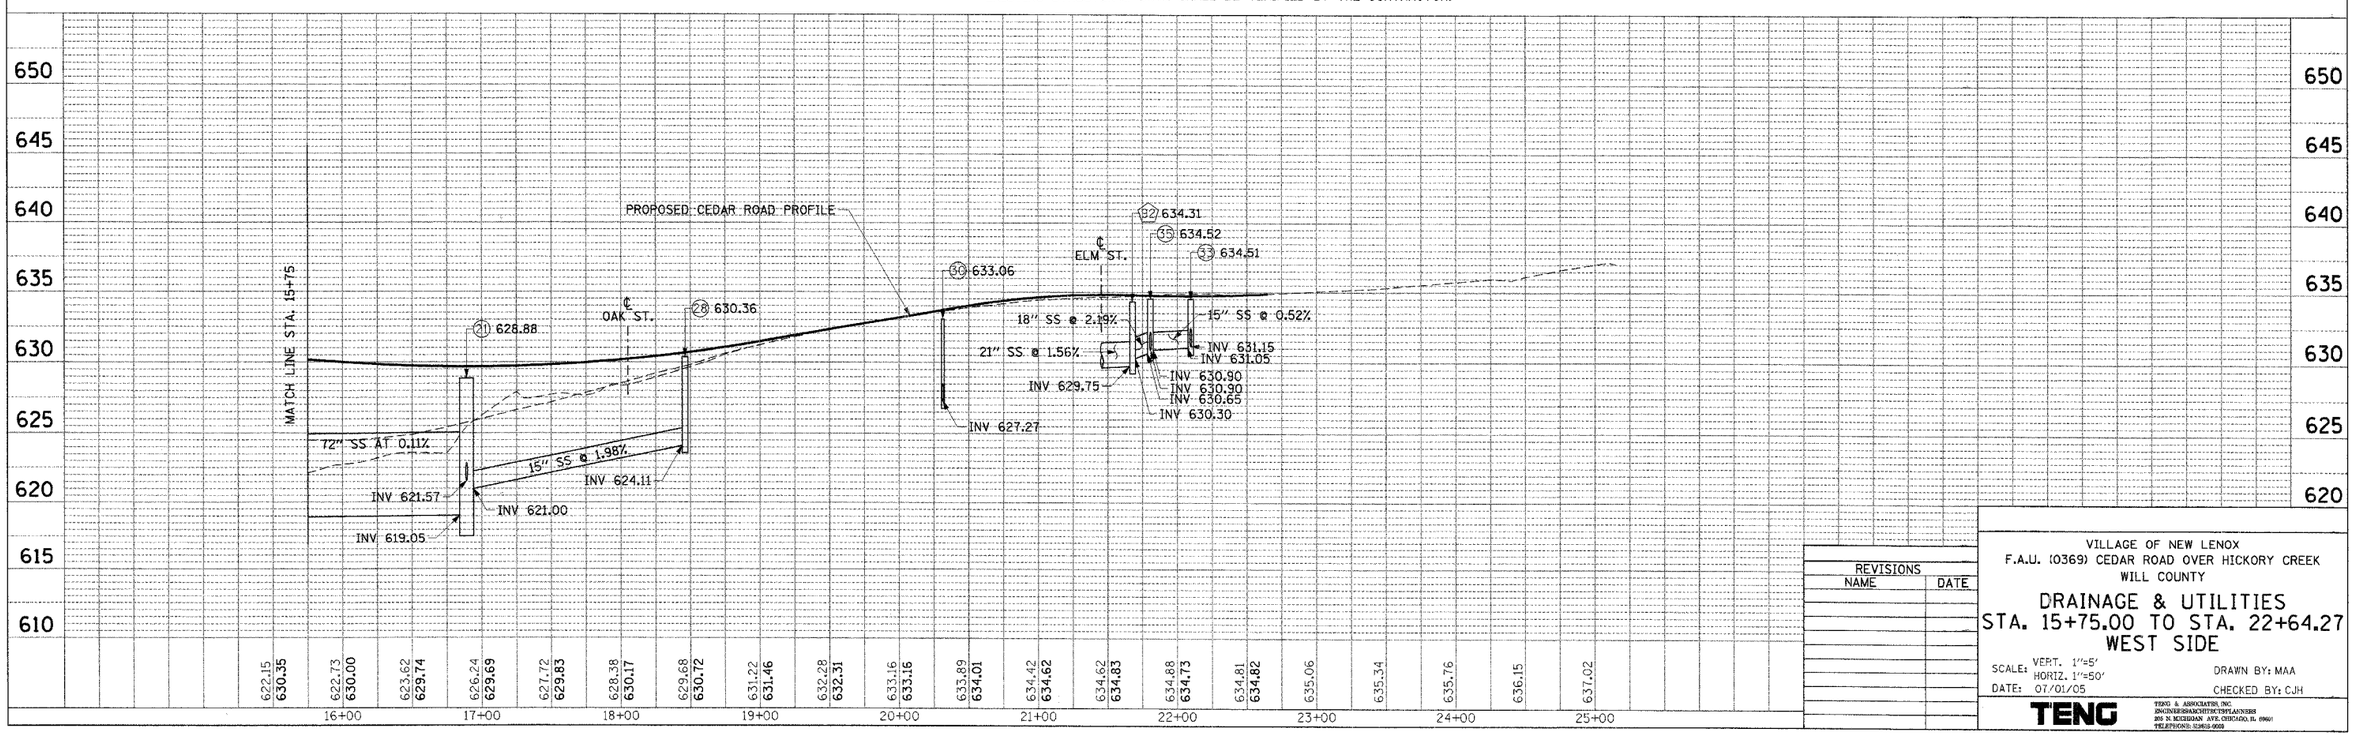

REVISIONS	
NAME	DATE

VILLAGE OF NEW LENOX
F.A.U. (0369) CEDAR ROAD OVER HICKORY CREEK
WILL COUNTY

DRAINAGE & UTILITIES
STA. 15+75.00 TO STA. 22+64.27
WEST SIDE

SCALE: VERT. 1"=5' HORIZ. 1"=50'
DATE: 07/01/05
DRAWN BY: MAA
CHECKED BY: CJH

TENG
TENG & ASSOCIATES, INC.
ENGINEERS/ARCHITECTS/PLANNERS
205 N. MICHIGAN AVE. CHICAGO, IL 60601
TELEPHONE: 312/616-0000

PLAN
SURVEYED
PLOTTED
ALIGNMENT CHECKED
RT. OF WAY CHECKED
CADD FILE NAME
NOTE BOOK
NO.
BY
DATE

PROFILE
SURVEYED
PLOTTED
GRADES CHECKED
B.M. NOTED
STRUCTURE NOTATIONS CHKD
NOTE BOOK
NO.
BY
DATE

..\TP000NKS.DGN, ..\TTB00NIZ.DGN, ..\RDW00NKV.DGN, ..\ALT00NJ4.DGN, ..\RDW00NKF.DGN, ..\PRF00NKZ.DGN, ..\PRF00NKZ.DGN, ..\SUR00NKO.DGN, ..\PRF00NRL.DGN, ..\DRA00NR..DGN, ..\DRA00N.P.DGN, ..\DRA00NJ8.DGN, ..\DRA00NJ5.DGN, ..\LGD00NRY.DGN
7-19-2005, 16:20:39 S:\DOCUMENT\0232800\CIVIL\DGN\DRA00NXU.DGN
ROSSPF