| F.A.U. RTE. | SECTION | COUNTY | TOTAL SHEETS | SHEET NO. |
|---|---|---|---|---|
| 0369 | 97-00025-00-BR | WILL | 156 | 125 |
| STA. | | TO STA. | | |
| FED. ROAD DIST. NO. | ILLINOIS | FED. AID PROJECT | | |

CONTRACT NO: 83757

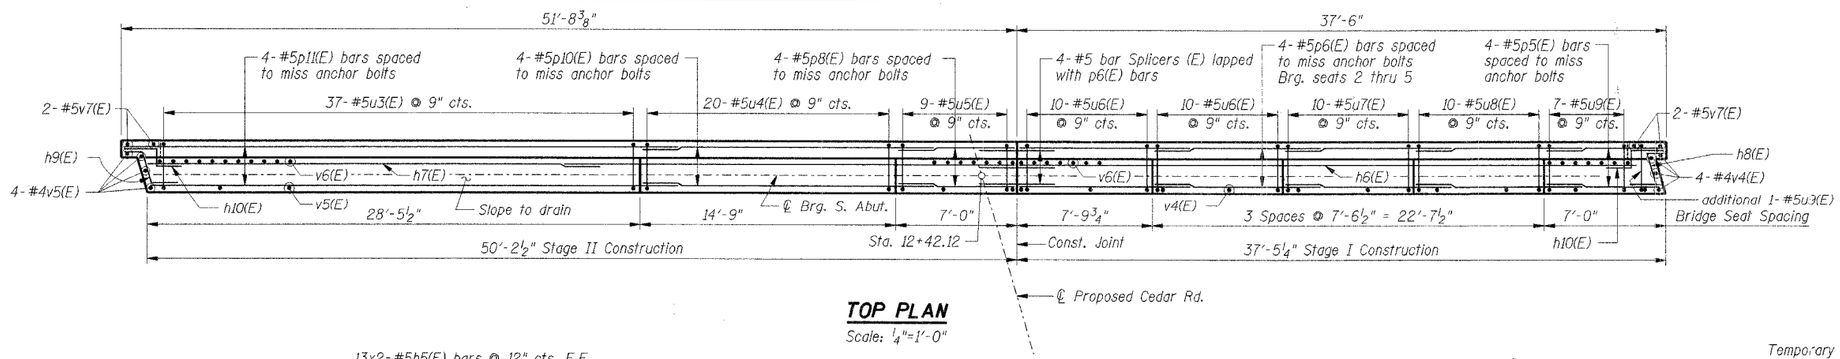


## TOP PLAN

Scale: 1/4"=1'-0"

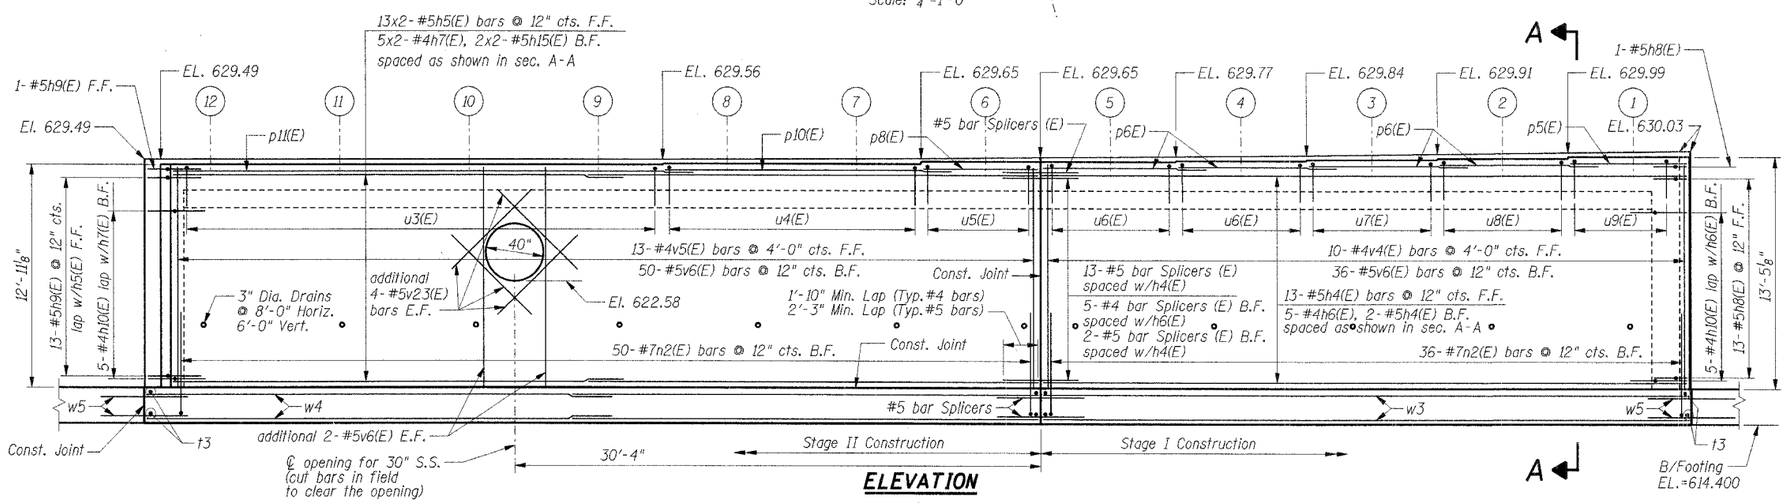


## ELEVATION

Scale: 1/4"=1'-0"

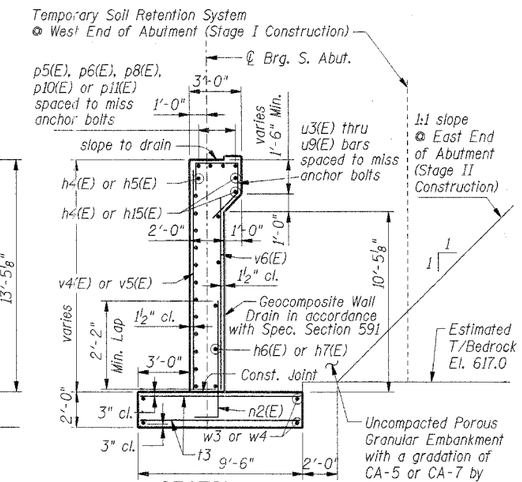


## SECTION A-A

Scale: 1/4"=1'-0"

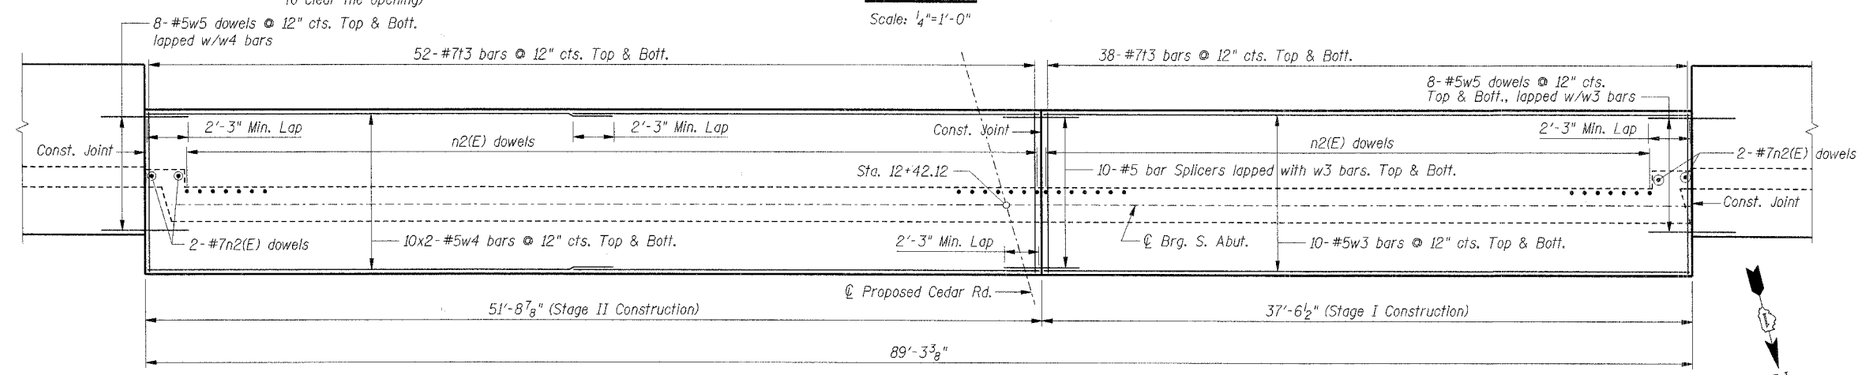


## FOOTING PLAN

Scale: 1/4"=1'-0"

### Bridge Seat Elevations

| Beam | Seat Elev. |
|---|---|
| 1 | 629.826 |
| 2 | 629.745 |
| 3 | 629.670 |
| 4 | 629.602 |
| 5 | 629.487 |
| 6 | 629.487 |
| 7 | 629.397 |
| 8 | 629.397 |
| 9 | 629.326 |
| 10 | 629.326 |
| 11 | 629.326 |
| 12 | 629.326 |

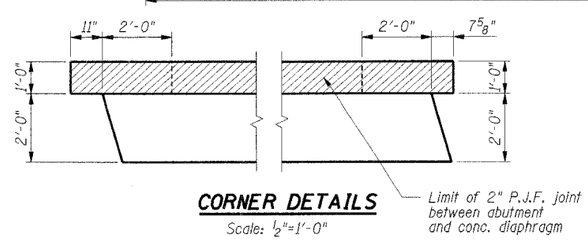


## CORNER DETAILS

Scale: 1/2"=1'-0"

**Notes:**

1. Reinforcement Bars designated (E) shall be epoxy coated.
2. Bars indicated thus 20 x 3-#5 etc. indicates 20 lines of bars with 3 lengths per line.
3. For Bar List, Bar details and Bill of Material, see Sheet S-21.
4. Work this Sheet with Sheet S-04 & S-17.

SHT. S-16

| REVISIONS | |
|---|---|
| NAME | DATE |

VILLAGE OF NEW LENOX
F.A.U. (0369) CEDAR ROAD OVER HICKORY CREEK
WILL COUNTY

SOUTH ABUTMENT

SCALE: AS NOTED — DRAWN BY: FZD
DATE: 07/01/05 — CHECKED BY: KPS

TENG

TENG & ASSOCIATES, INC.
ENGINEERS/ARCHITECTS/PLANNERS
836 N. MICHIGAN AVE. CHICAGO, IL 60611
TELEPHONE: 312/915-0000

..\SCROONTLDGN,..\TTBOONZ.DGN,..\SCROONTLDGN,..\SCROONTLDGN,..\SCROONTLDGN,..\SCROONTLDGN,..\SCROONTLDGN,..\ABTOONTK.DGN,..\PIROONTL.DGN,..\PIROONTL.DGN,..\
7-19-2005,16:07:46 S:\DOCUMENT\023260\STRUCT\DGN\ABTOONTHL.DGN ROSSPF