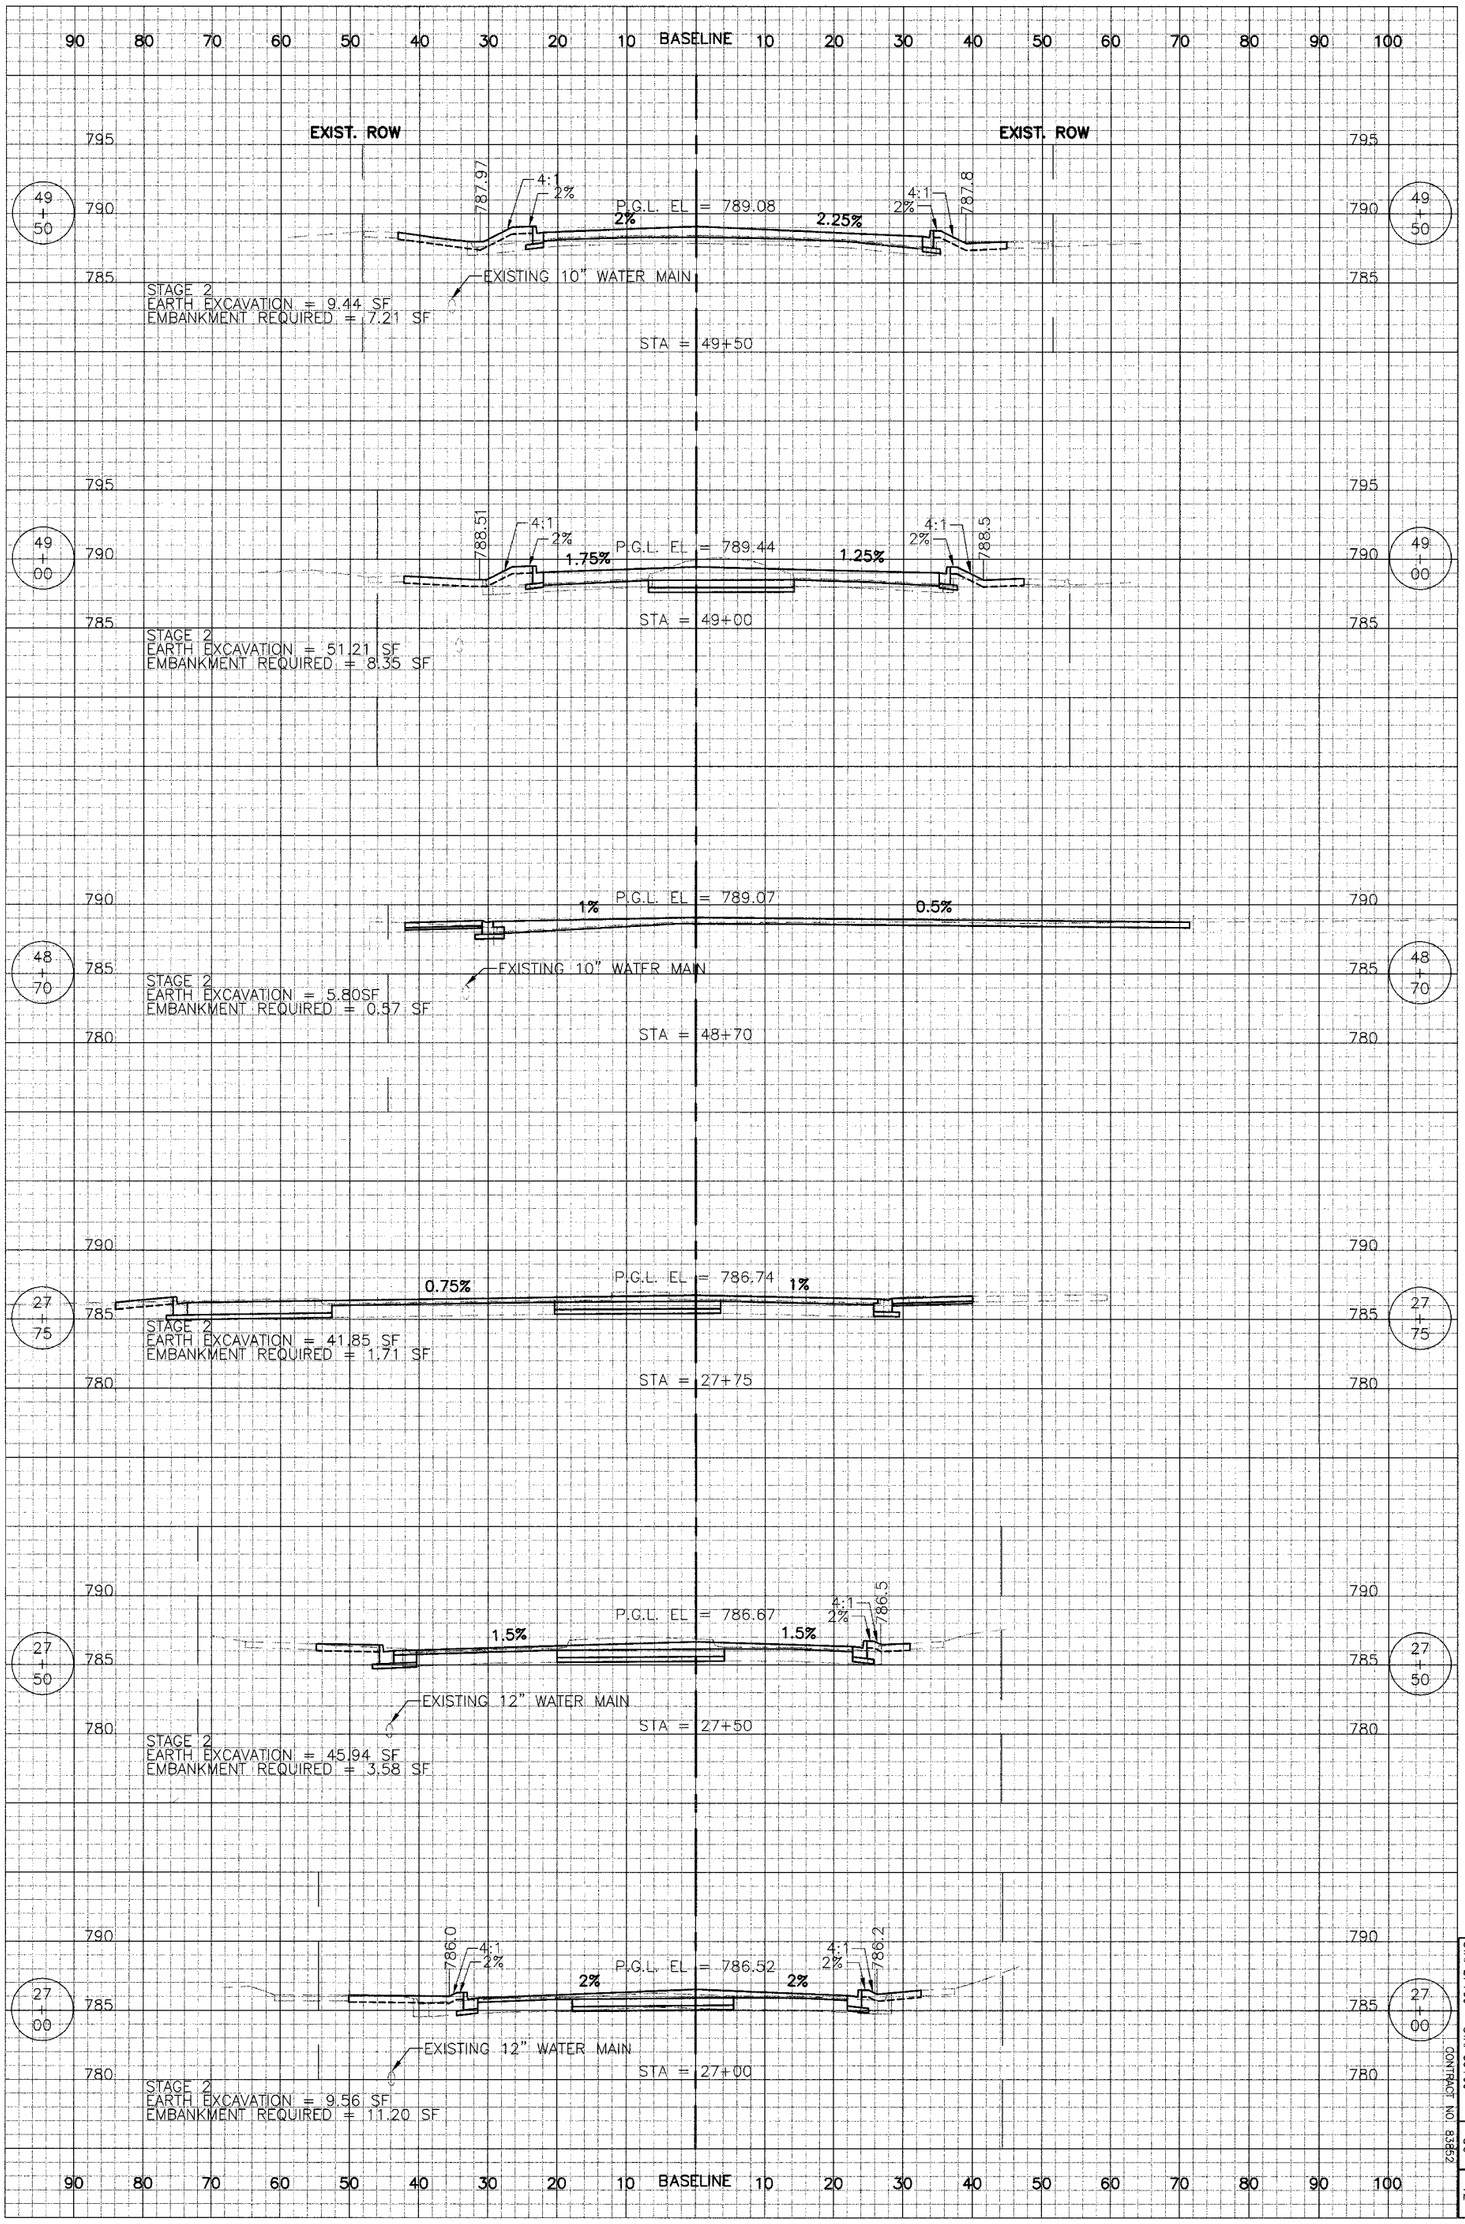

SPRINGFIELD DRIVE
STA 27+00 - STA 50+00
CONTRACT NO. 83982
TOTAL SHEETS 36
SHEET 12