SPRINGFIELD DRIVE	TOTAL SHEETS	SHEET NO.
STA. 50+00 – STA.51+25	36	13
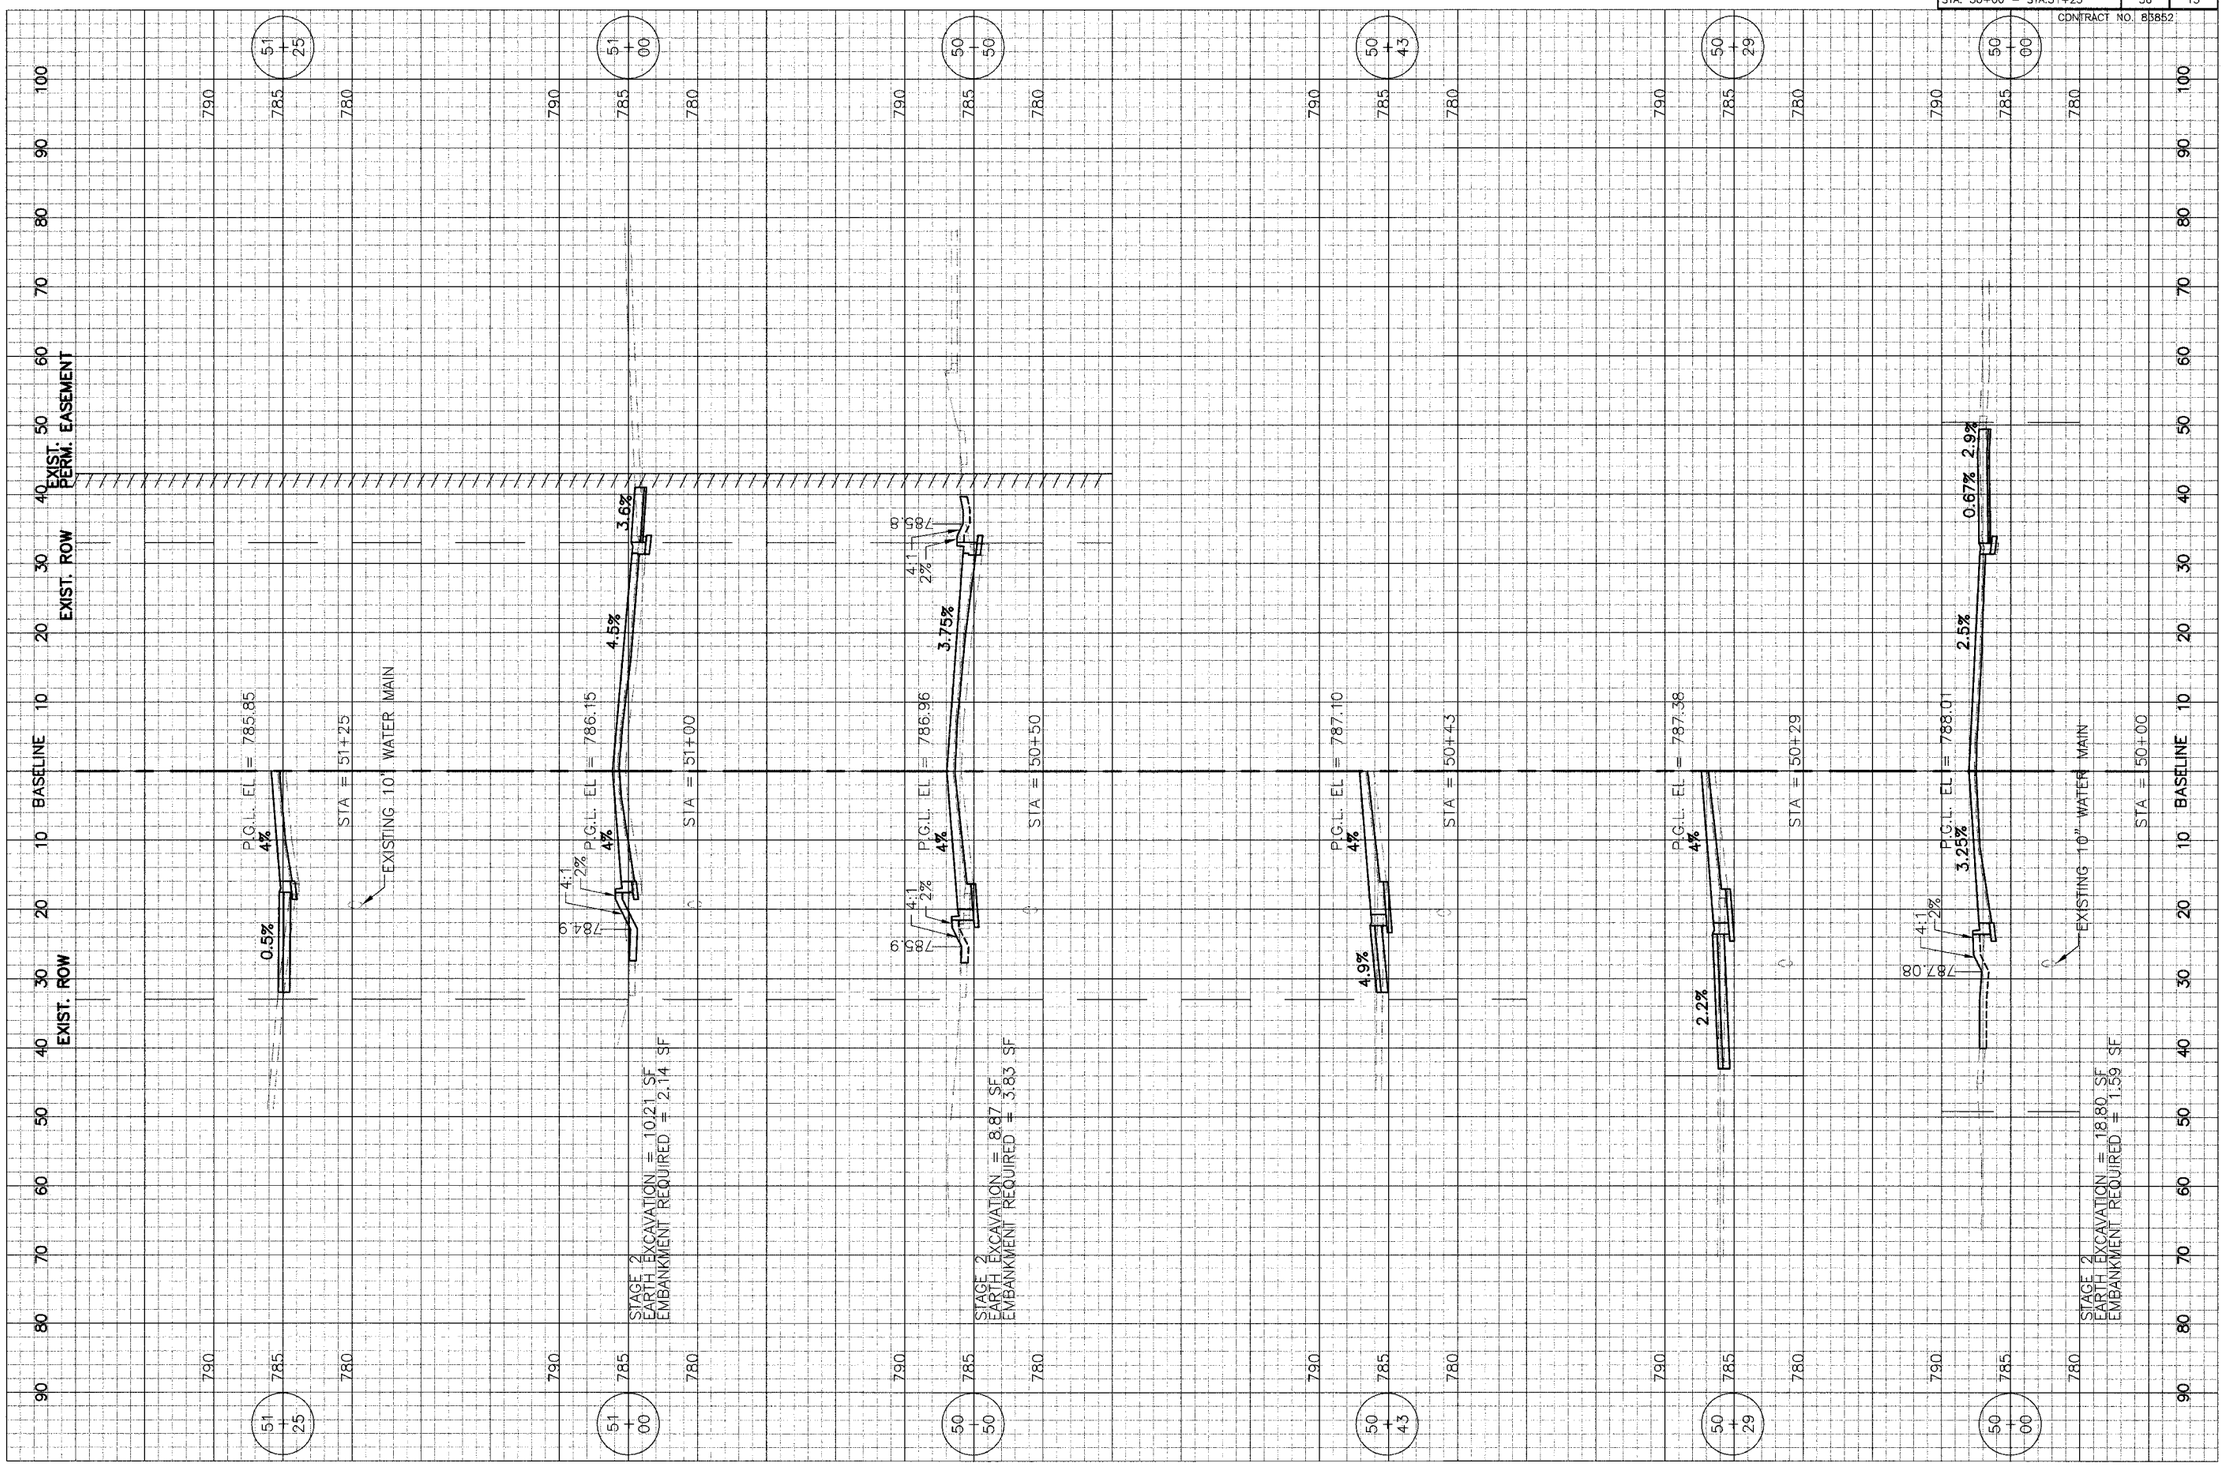
CONTRACT NO. 83852