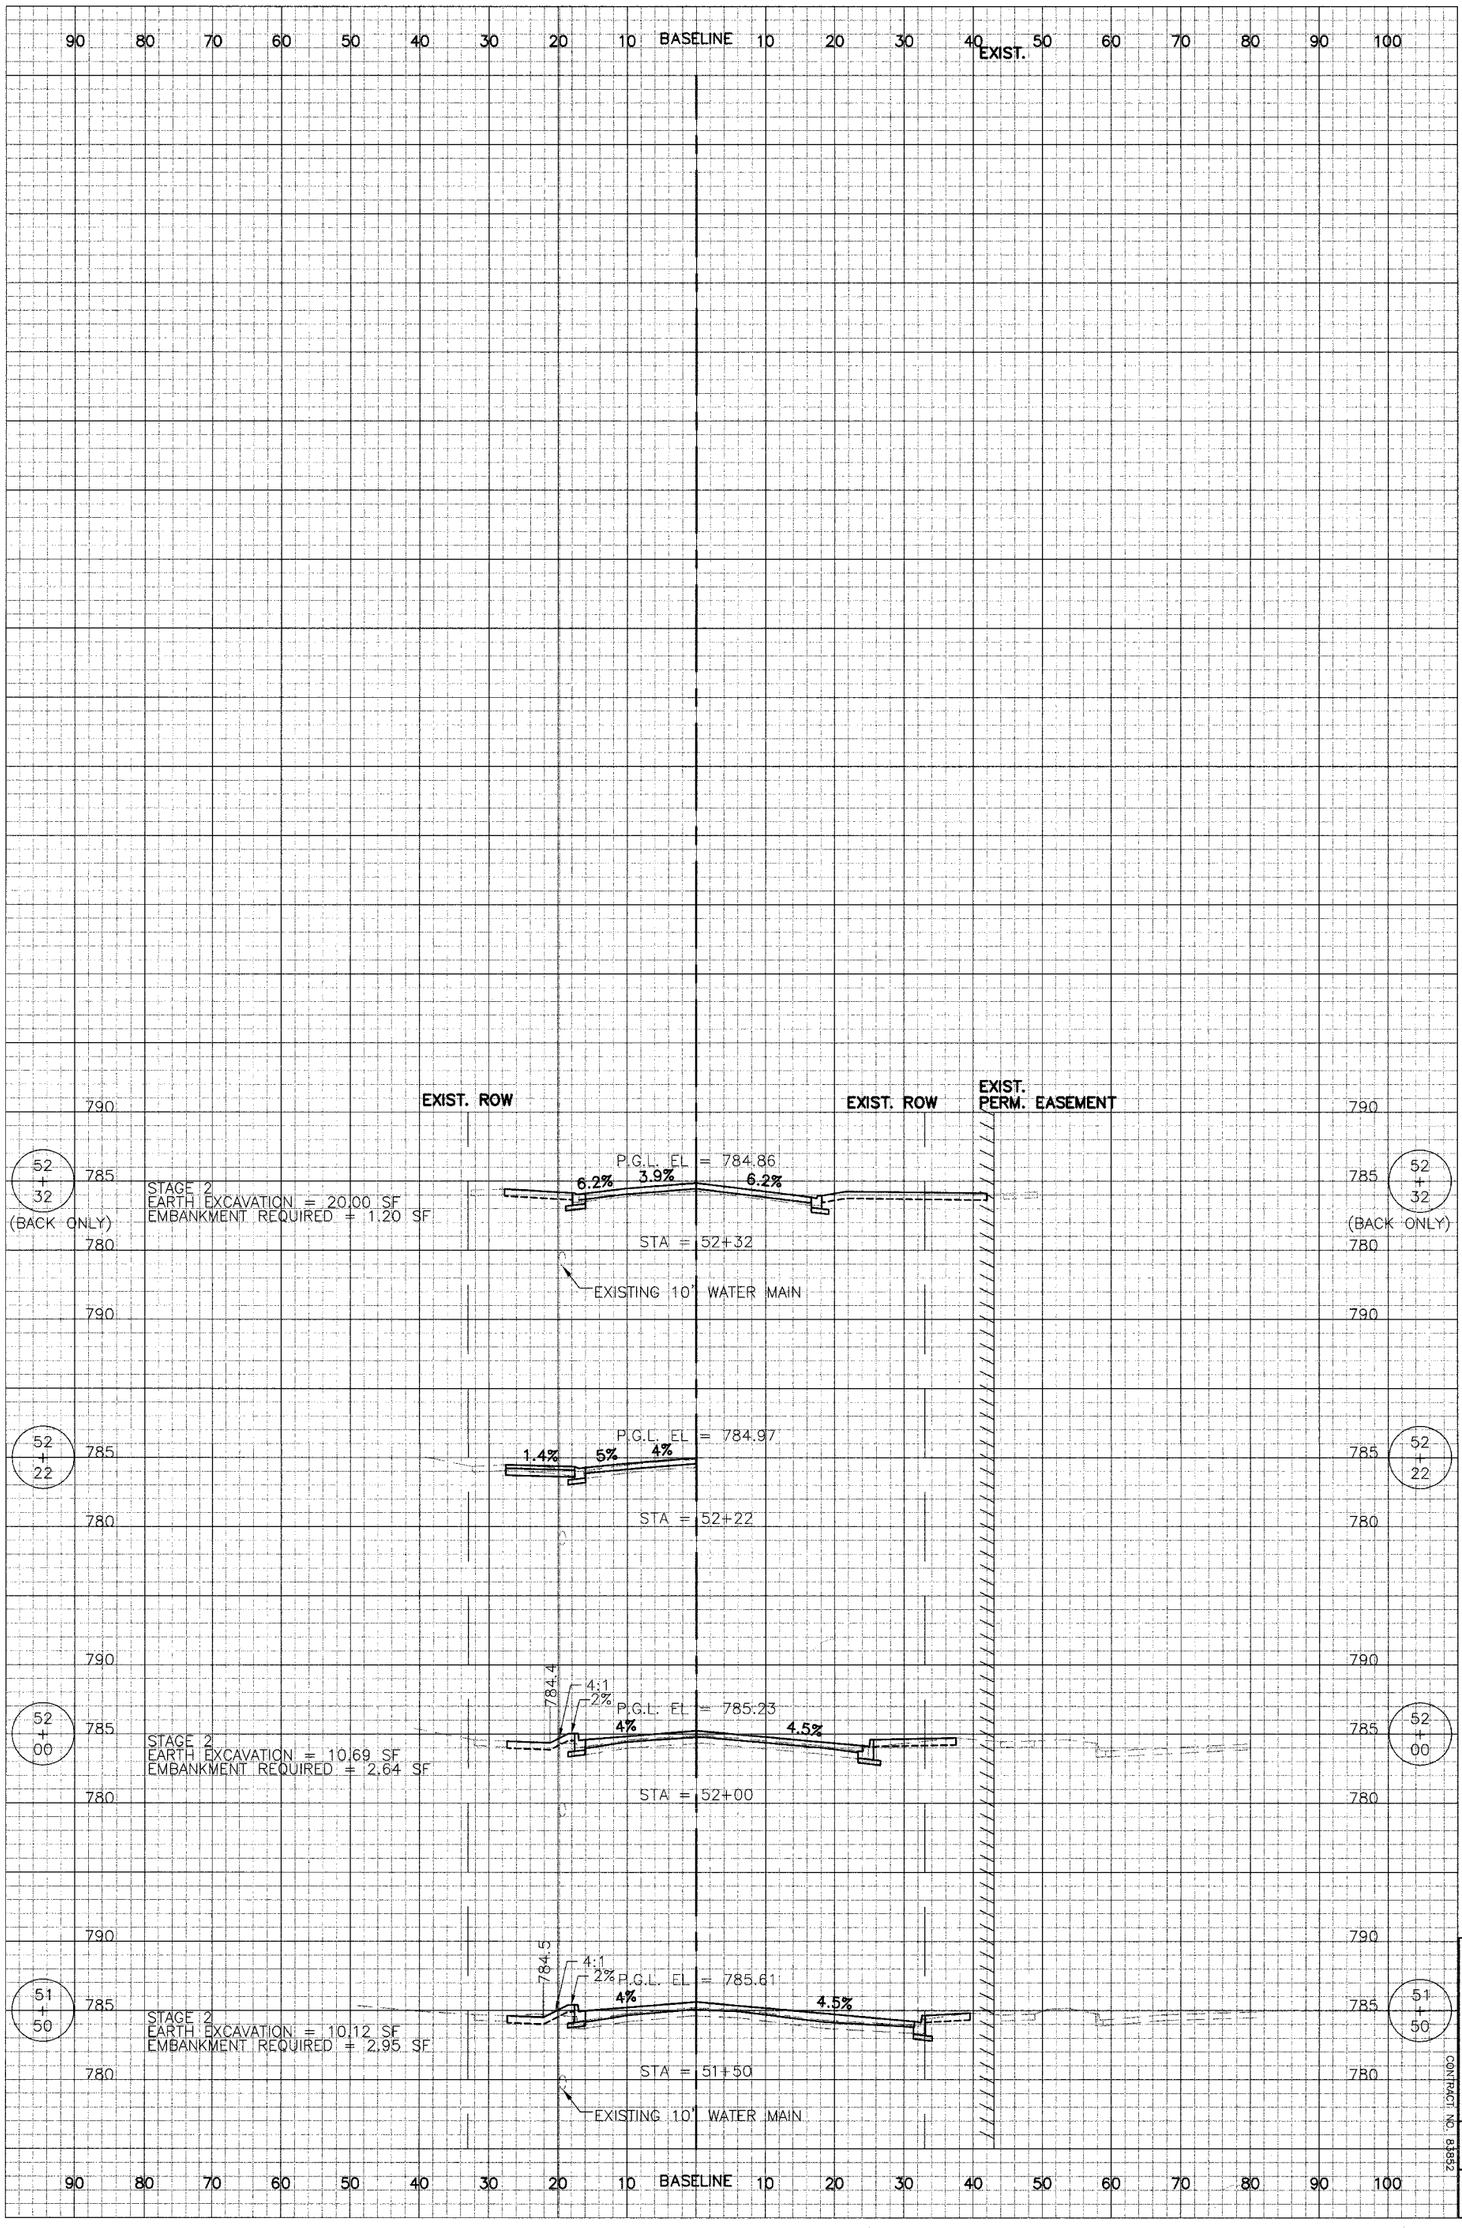

SPRINGFIELD DRIVE
STA 51+50 - STA 52+32
CONTRACT NO. 83862
TOTAL SHEETS 36
SHEET NO. 14