CONTRACT NO. 85390

F.A. RTE.	SECTION	COUNTY	TOTAL SHEETS	SHEET NO.
303	03-00520-00-WR	WINNEBAGO	254	47
STA. 200+00		TO STA. 206+00		
FED. ROAD DIST. NO.		ILLINOIS	FED. AID PROJECT	

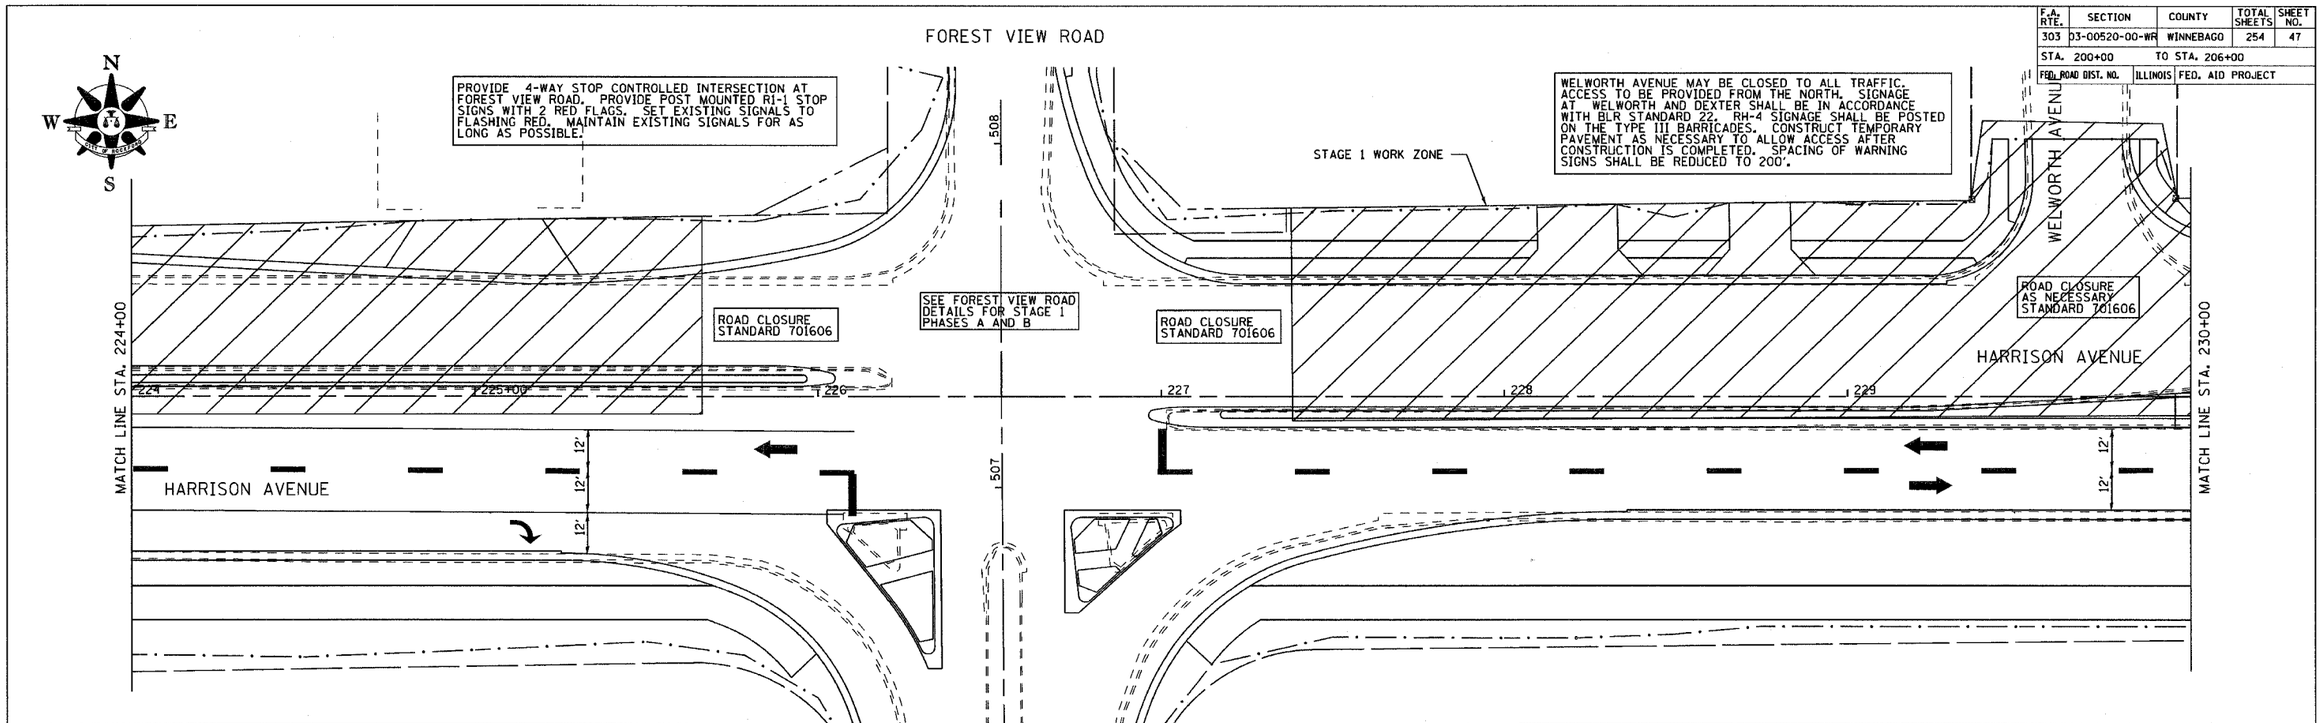

PLAN	BY	DATE
SURVEYED		
PLOTTED		
ALIGNMENT CHECKED		
RT. OF WAY CHECKED		
CADD FILE NAME		
NOTE BOOK NO.		

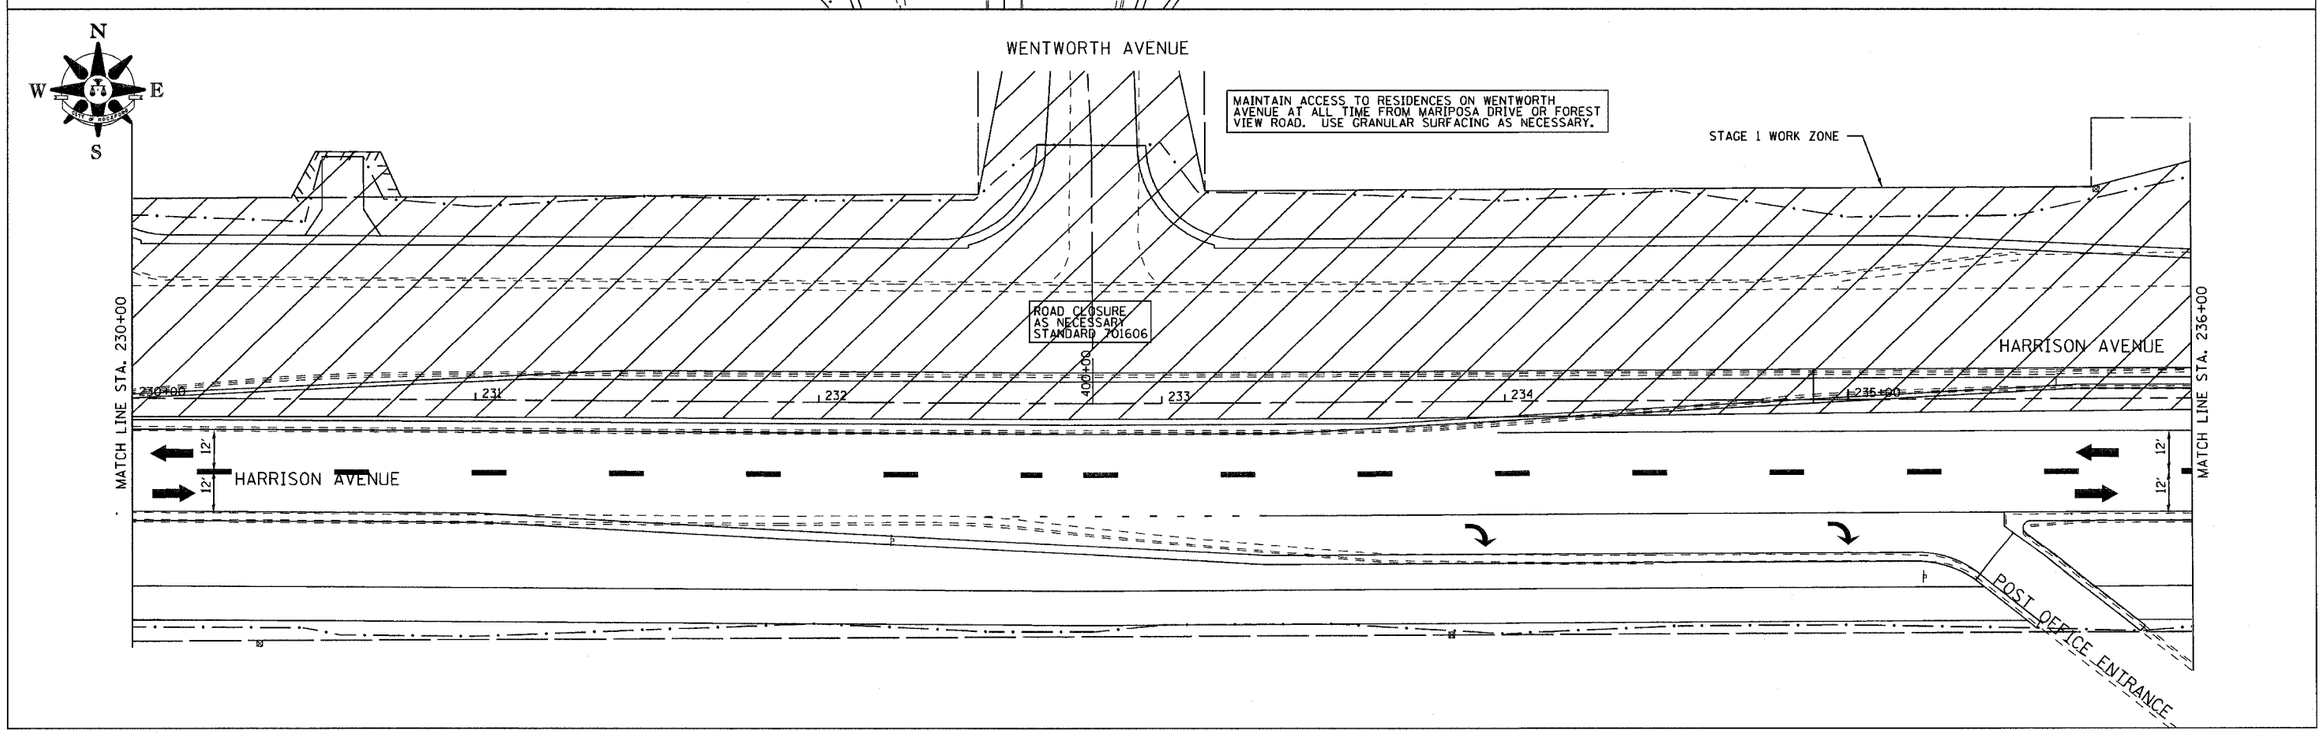

PROFILE	BY	DATE
SURVEYED		
PLOTTED		
ALIGNMENT CHECKED		
BKM. NOTED		
STRUCTURE NOTATIONS CHKD		
NOTE BOOK NO.		

STAGE 1 – STAGING PLAN HARRISON AVENUE