F.A.U. RTE.	SECTION	COUNTY	TOTAL SHEETS	SHEET NO
T/R 827	97-24122-00-BR	IROQUOIS	15	15
STA. 17+60	TO STA. 19+00			
ROAD DIST.	ILLINOIS	RIDGELAND		
		CONTRACT NO. 87298		

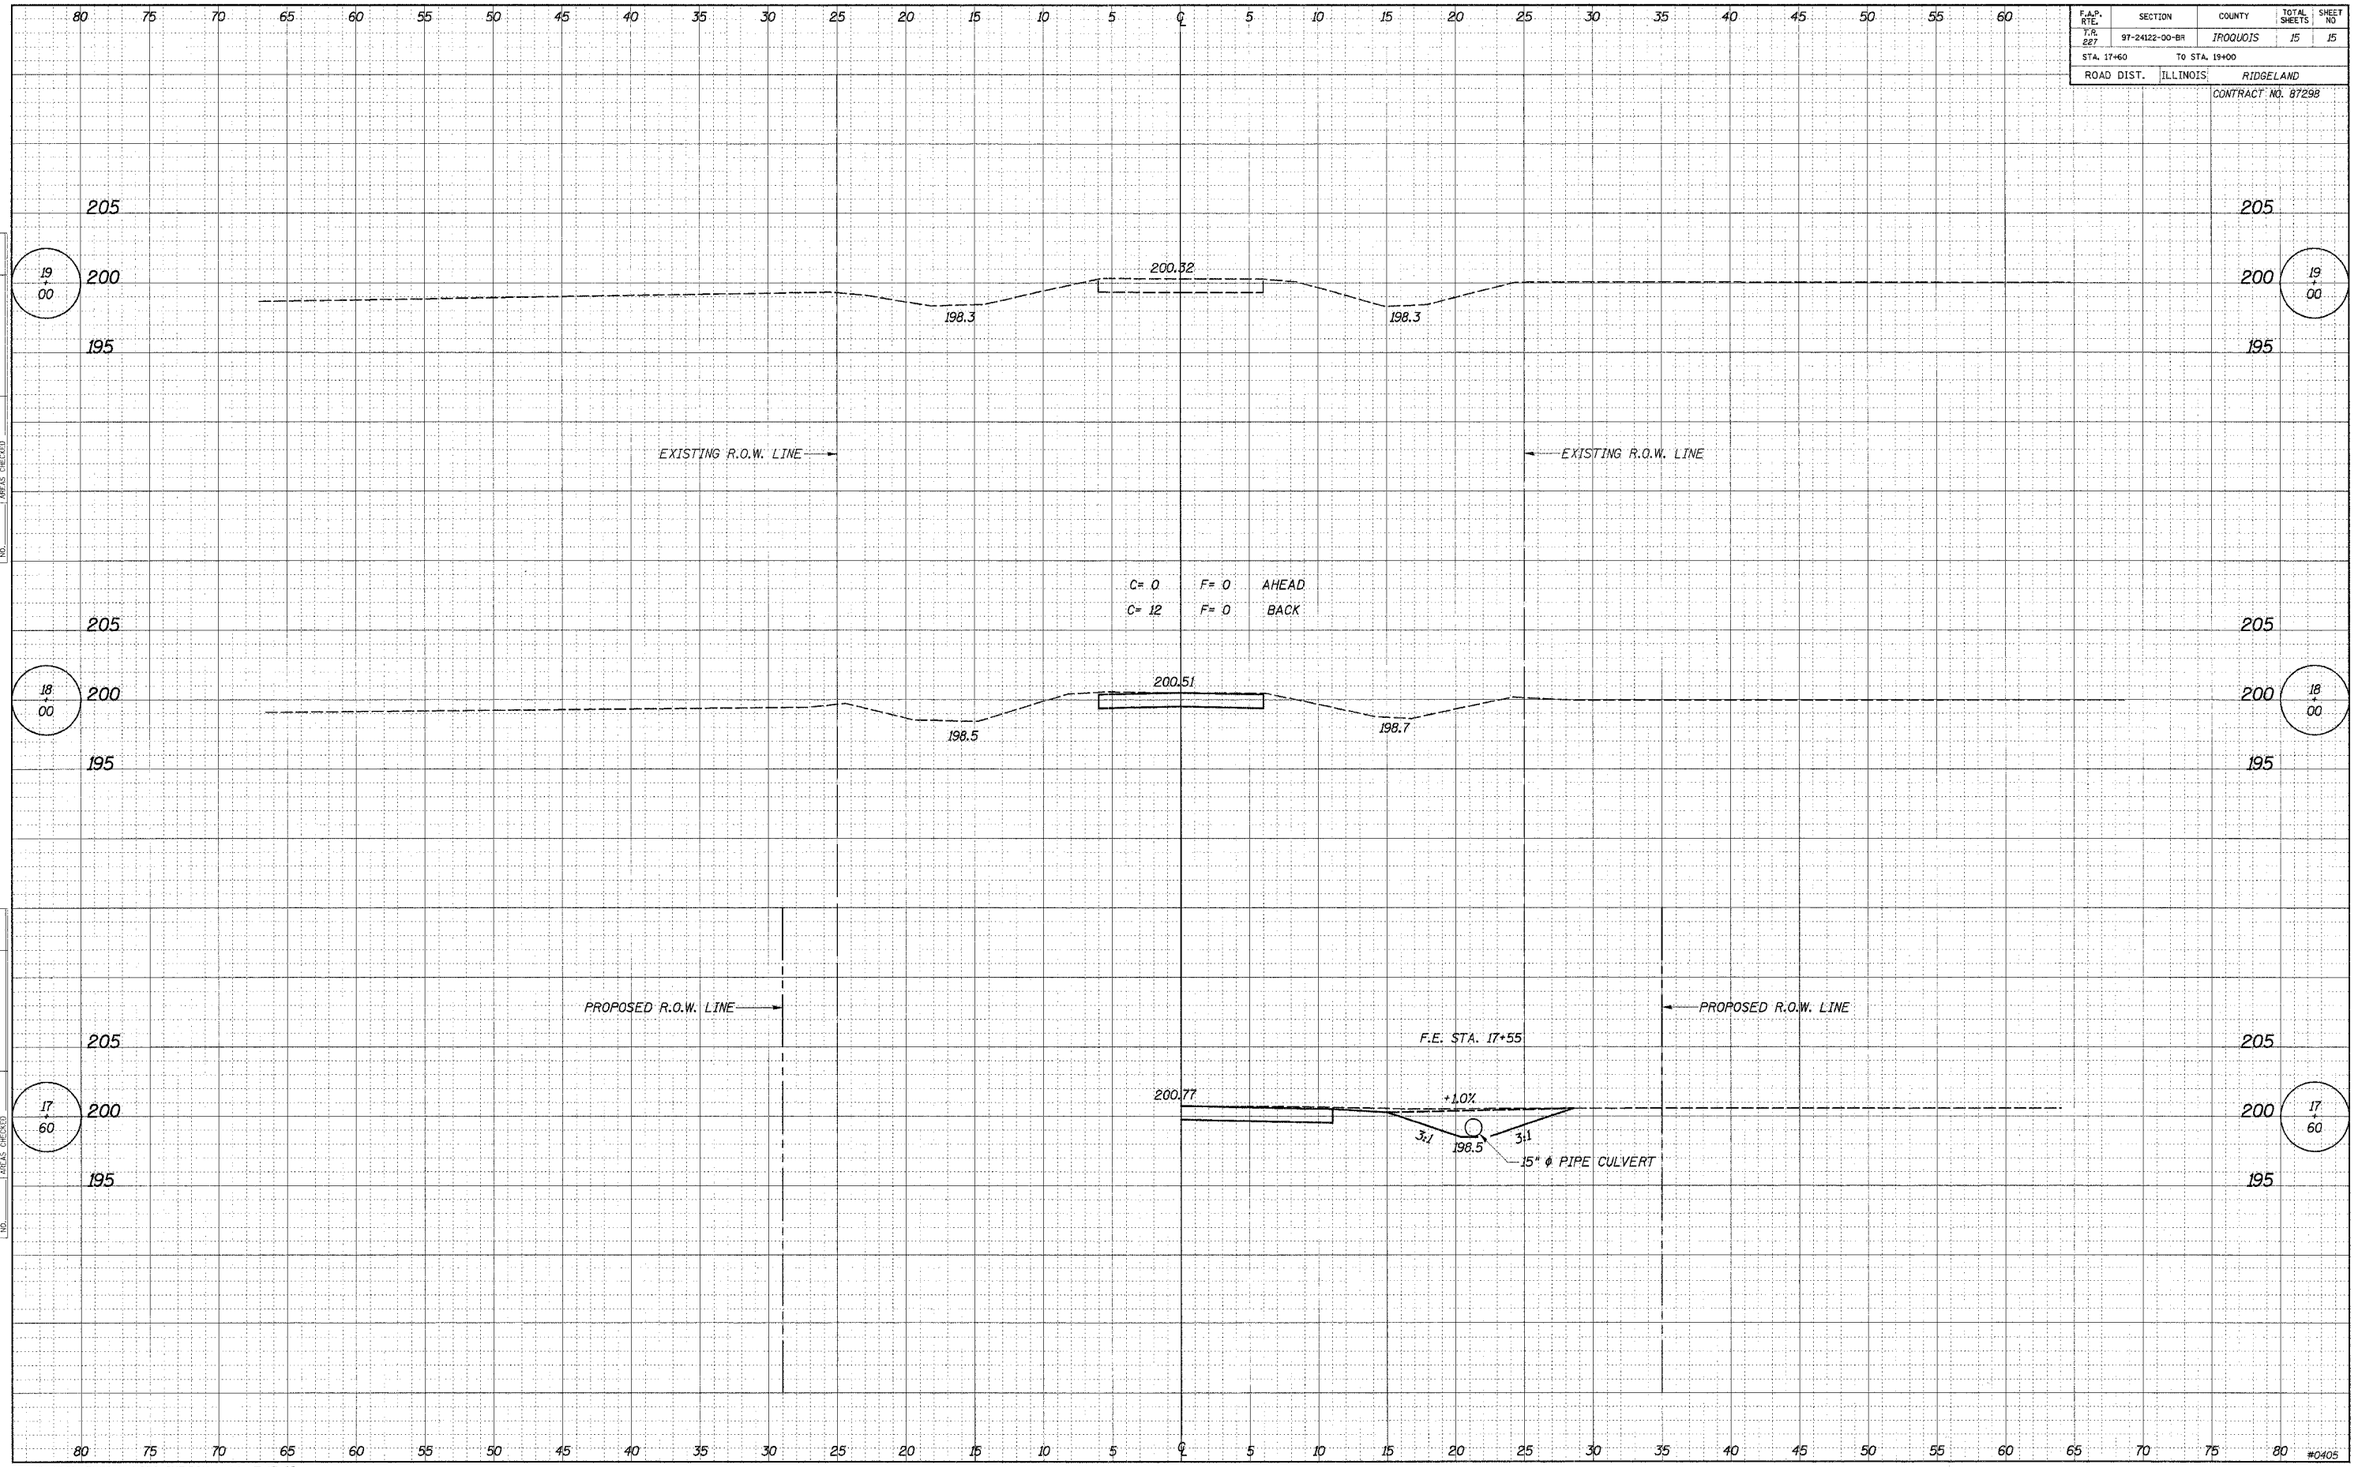

FINAL SURVEY	BY	DATE
SURVEYED		
PLOTTED		
TEMPLATE		
AREAS		
AREAS CHECKED		
NOTE BOOK		
NO.		

ORIGINAL SURVEY	BY	DATE
SURVEYED		
PLOTTED	S.A.P.	10-8-04
TEMPLATE		
AREAS		
AREAS CHECKED		
NOTE BOOK		
NO.		

STANDARDS\GENERAL\XSEC_SHT.DGN 1:1 7-17-98