ROUTE NO.	SECTION	COUNTY	TOTAL SHEETS	SHEET NO.
1381	89-00005-00-BR	PEORIA	29	15
FED. ROAD DIST. NO.		ILLINOIS	PROJECT	BR-S-1381 (105)

CONTRACT: 89066

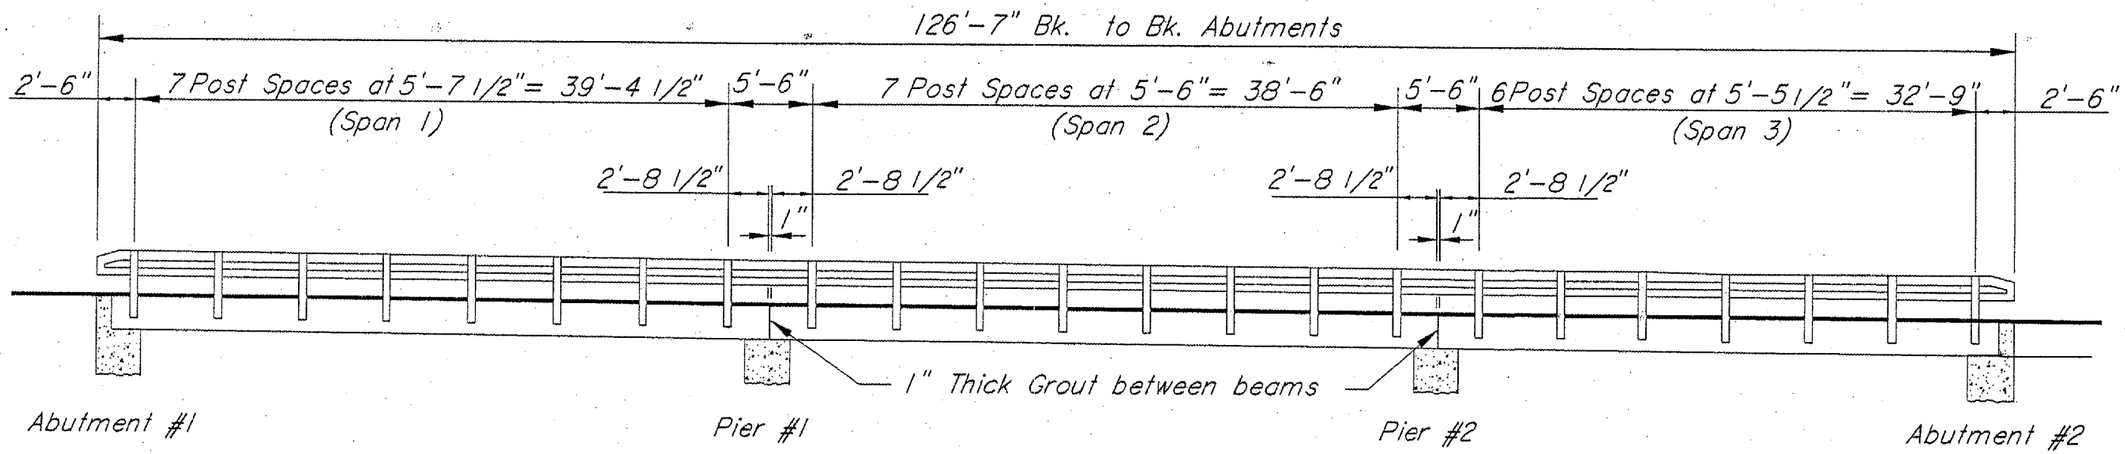

GUARD RAIL ELEVATION

Looking North

(See Sheet #16 for Post and Rail Details)

BILL OF MATERIAL

ITEM	UNIT	QUAN.
Steel Railing	Lin. Ft.	253.2

STEEL BRIDGE RAIL

TYPE SM

Filename 'SM RAIL'