ROUTE NO.	SECTION	COUNTY	TOTAL SHEETS	SHEET NO.
1381	89-00005-00-BR	PEORIA	29	23
FED. ROAD DIST. NO.		ILLINOIS	PROJECT	BR-S-1381 (105)
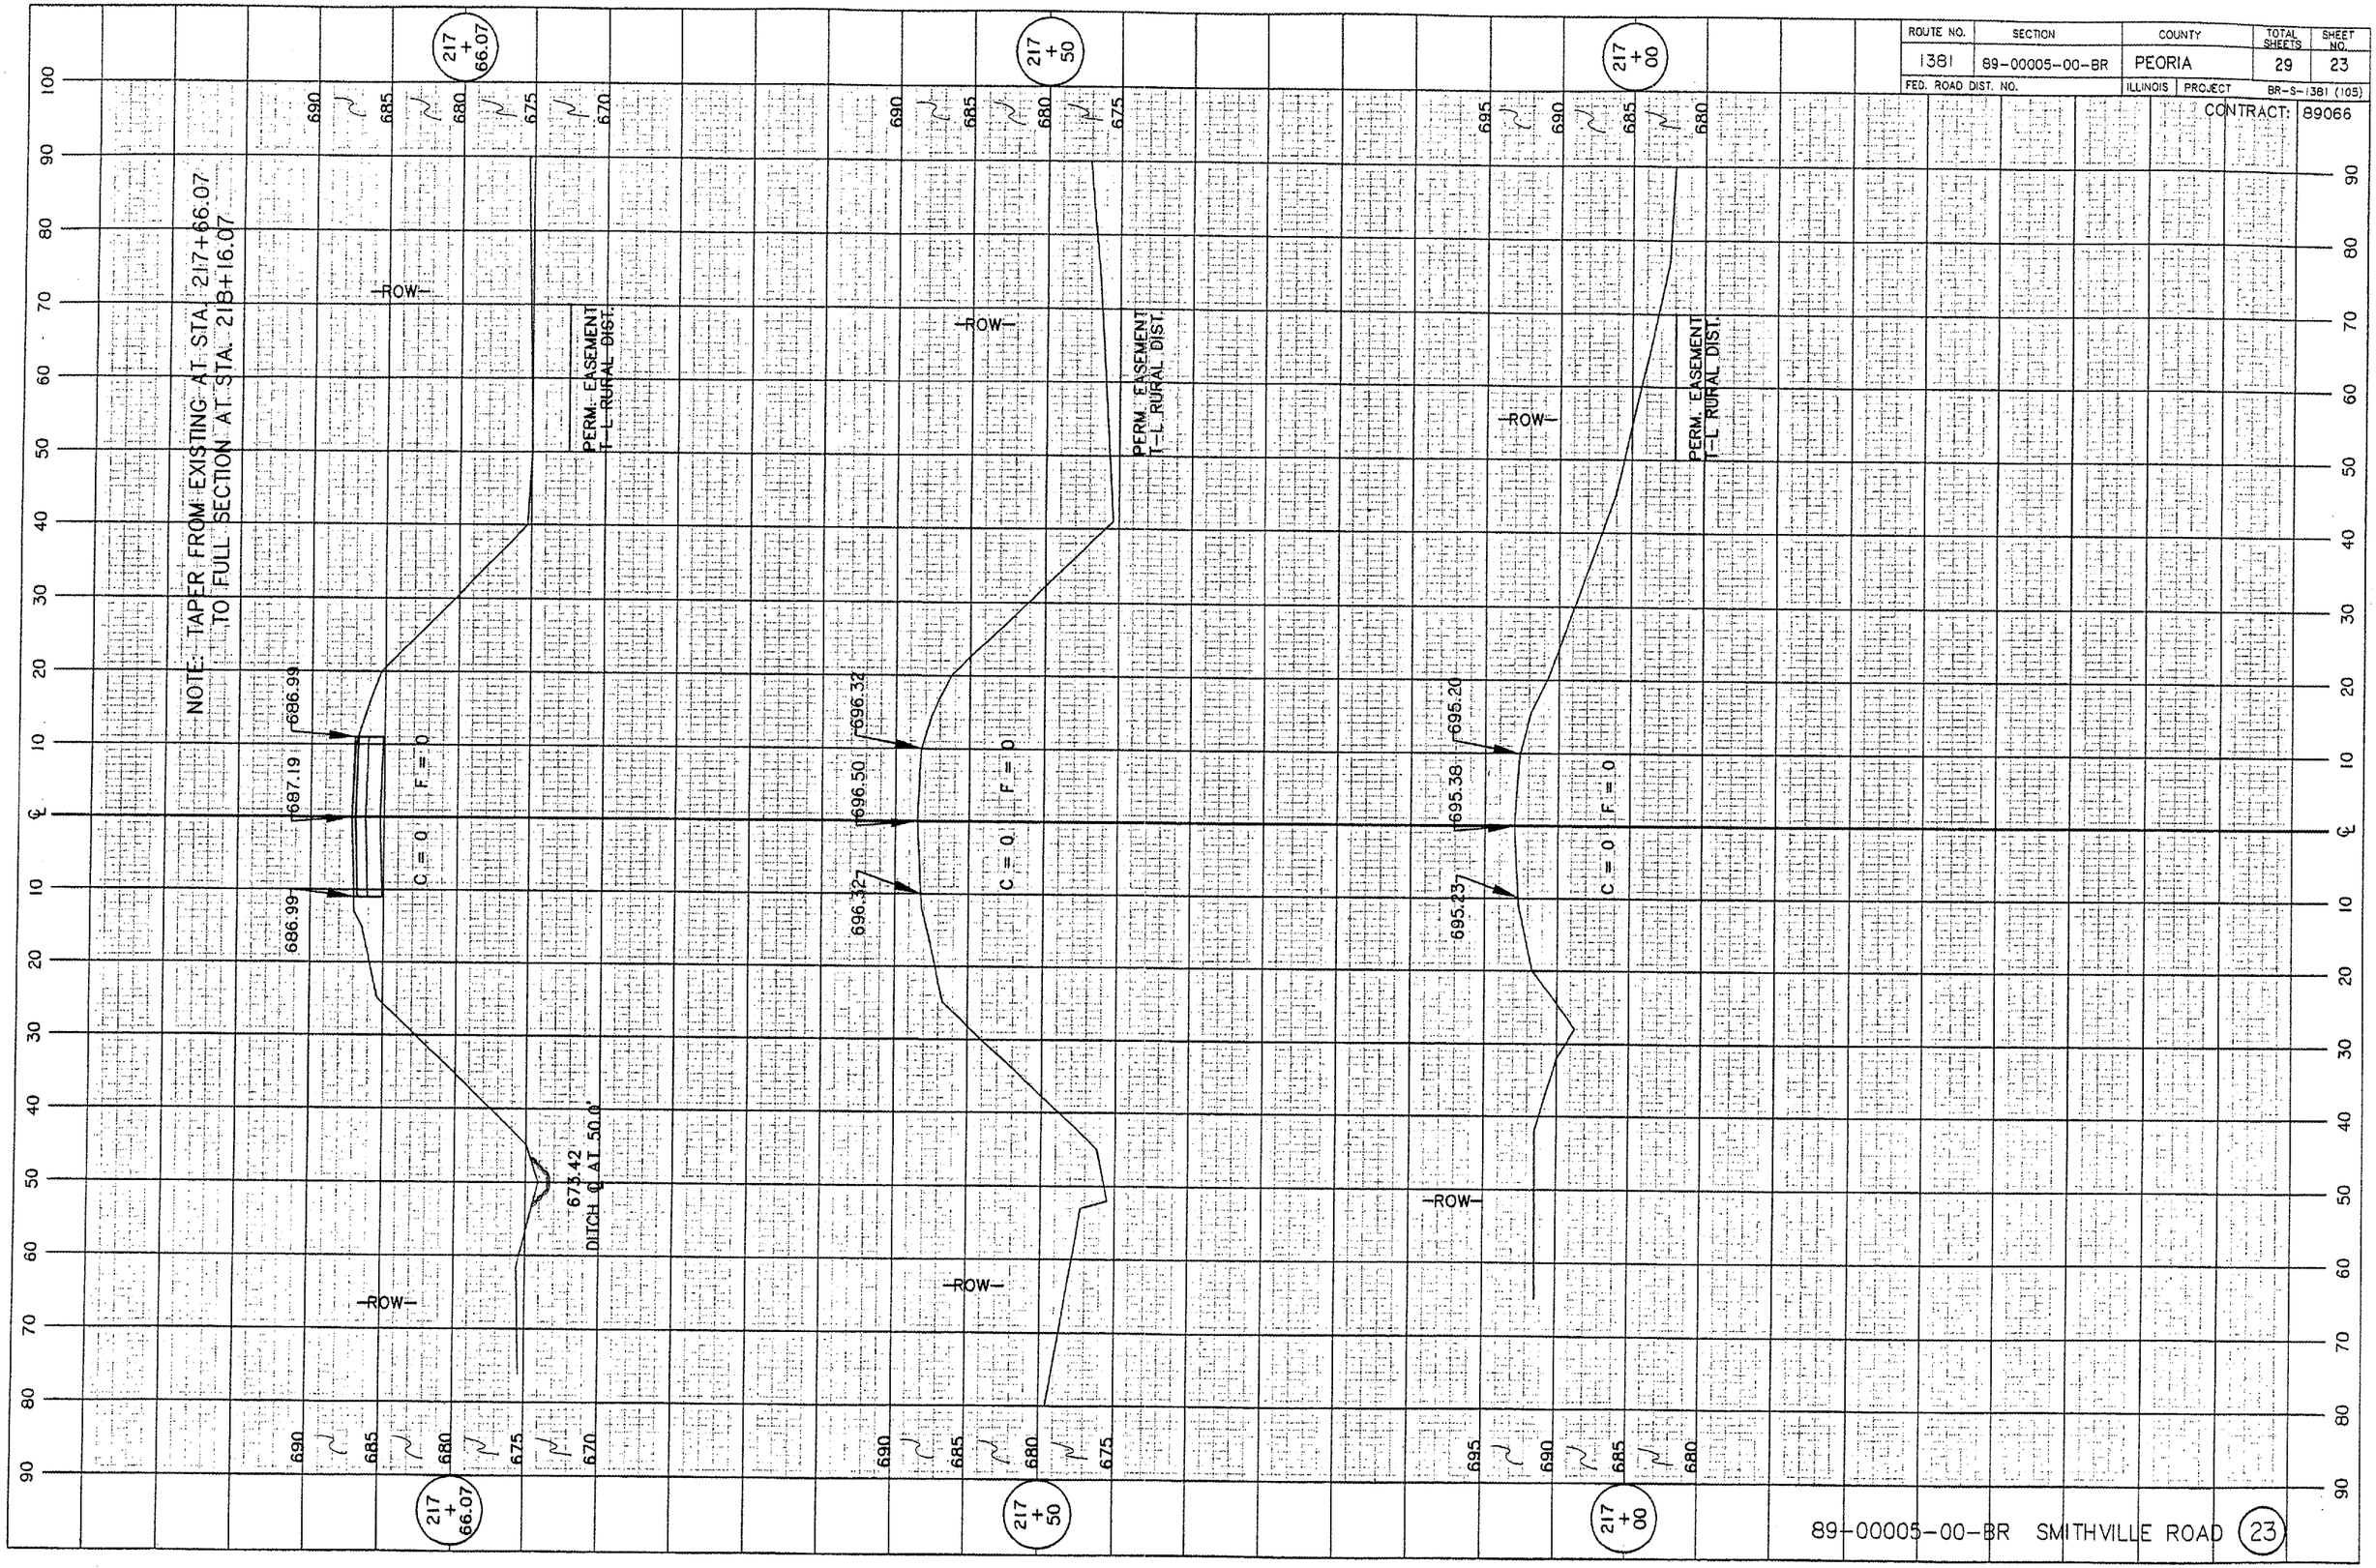
CONTRACT: 89066