F.A.P. RTE.	SECTION	COUNTY	TOTAL SHEETS	SHEET NO.
709	*	**	72	14

* 113(RS-5,BR) & 114RS-2
** CHAMPAIGN & VERMILION
CONTRACT NO. 90864

5 PROPOSED TYPICAL CROSS SECTION
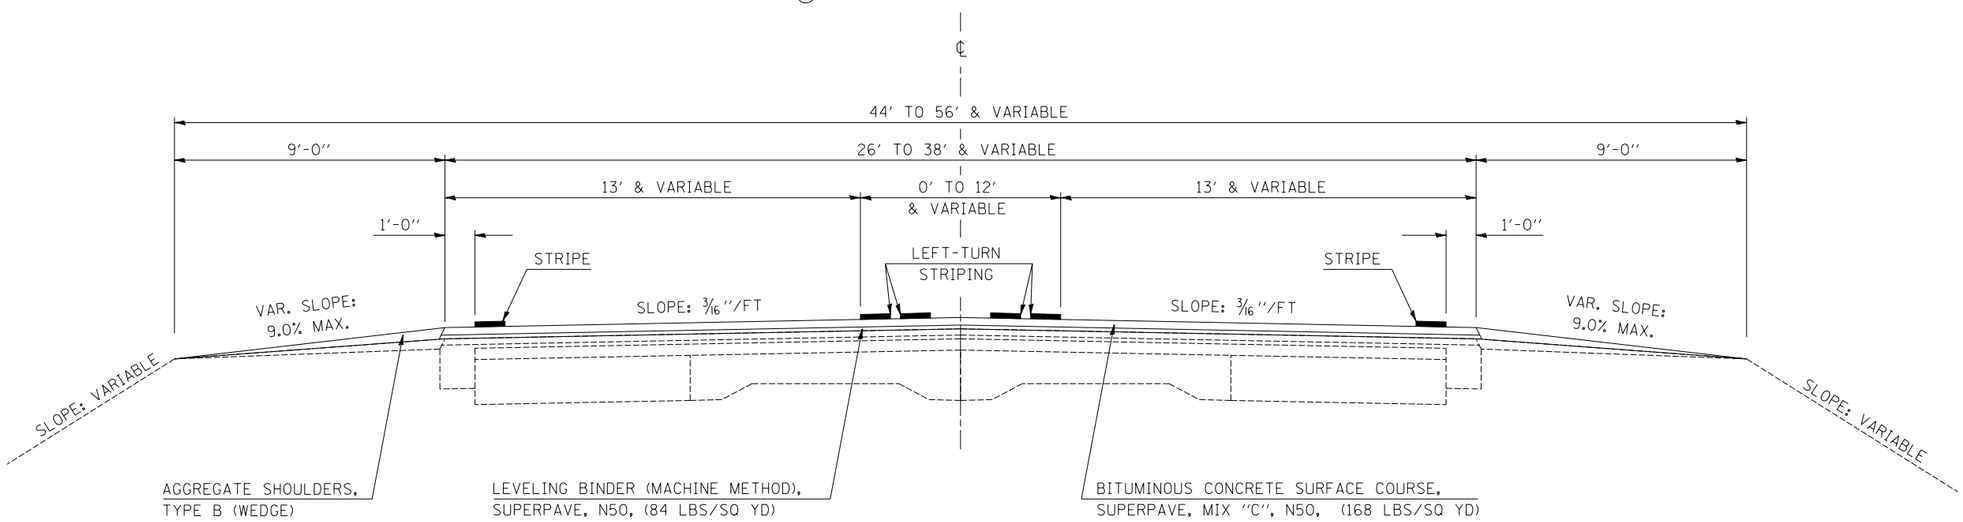
STATION	TO	STATION
(1) 156+77.84		162+48.60