F.A.P RTE.	SECTION	COUNTY	TOTAL SHEETS	SHEET NO.
709	*	**	72	62

STA. 8+50.00 TO STA.9+00.00

FED. ROAD DIST. NO. | ILLINOIS | FED. AID PROJECT

* 113(RS-5,BR) & 114RS-2
** CHAMPAIGN & VERMILION
CONTRACT NO. 90864

PARK AVE.

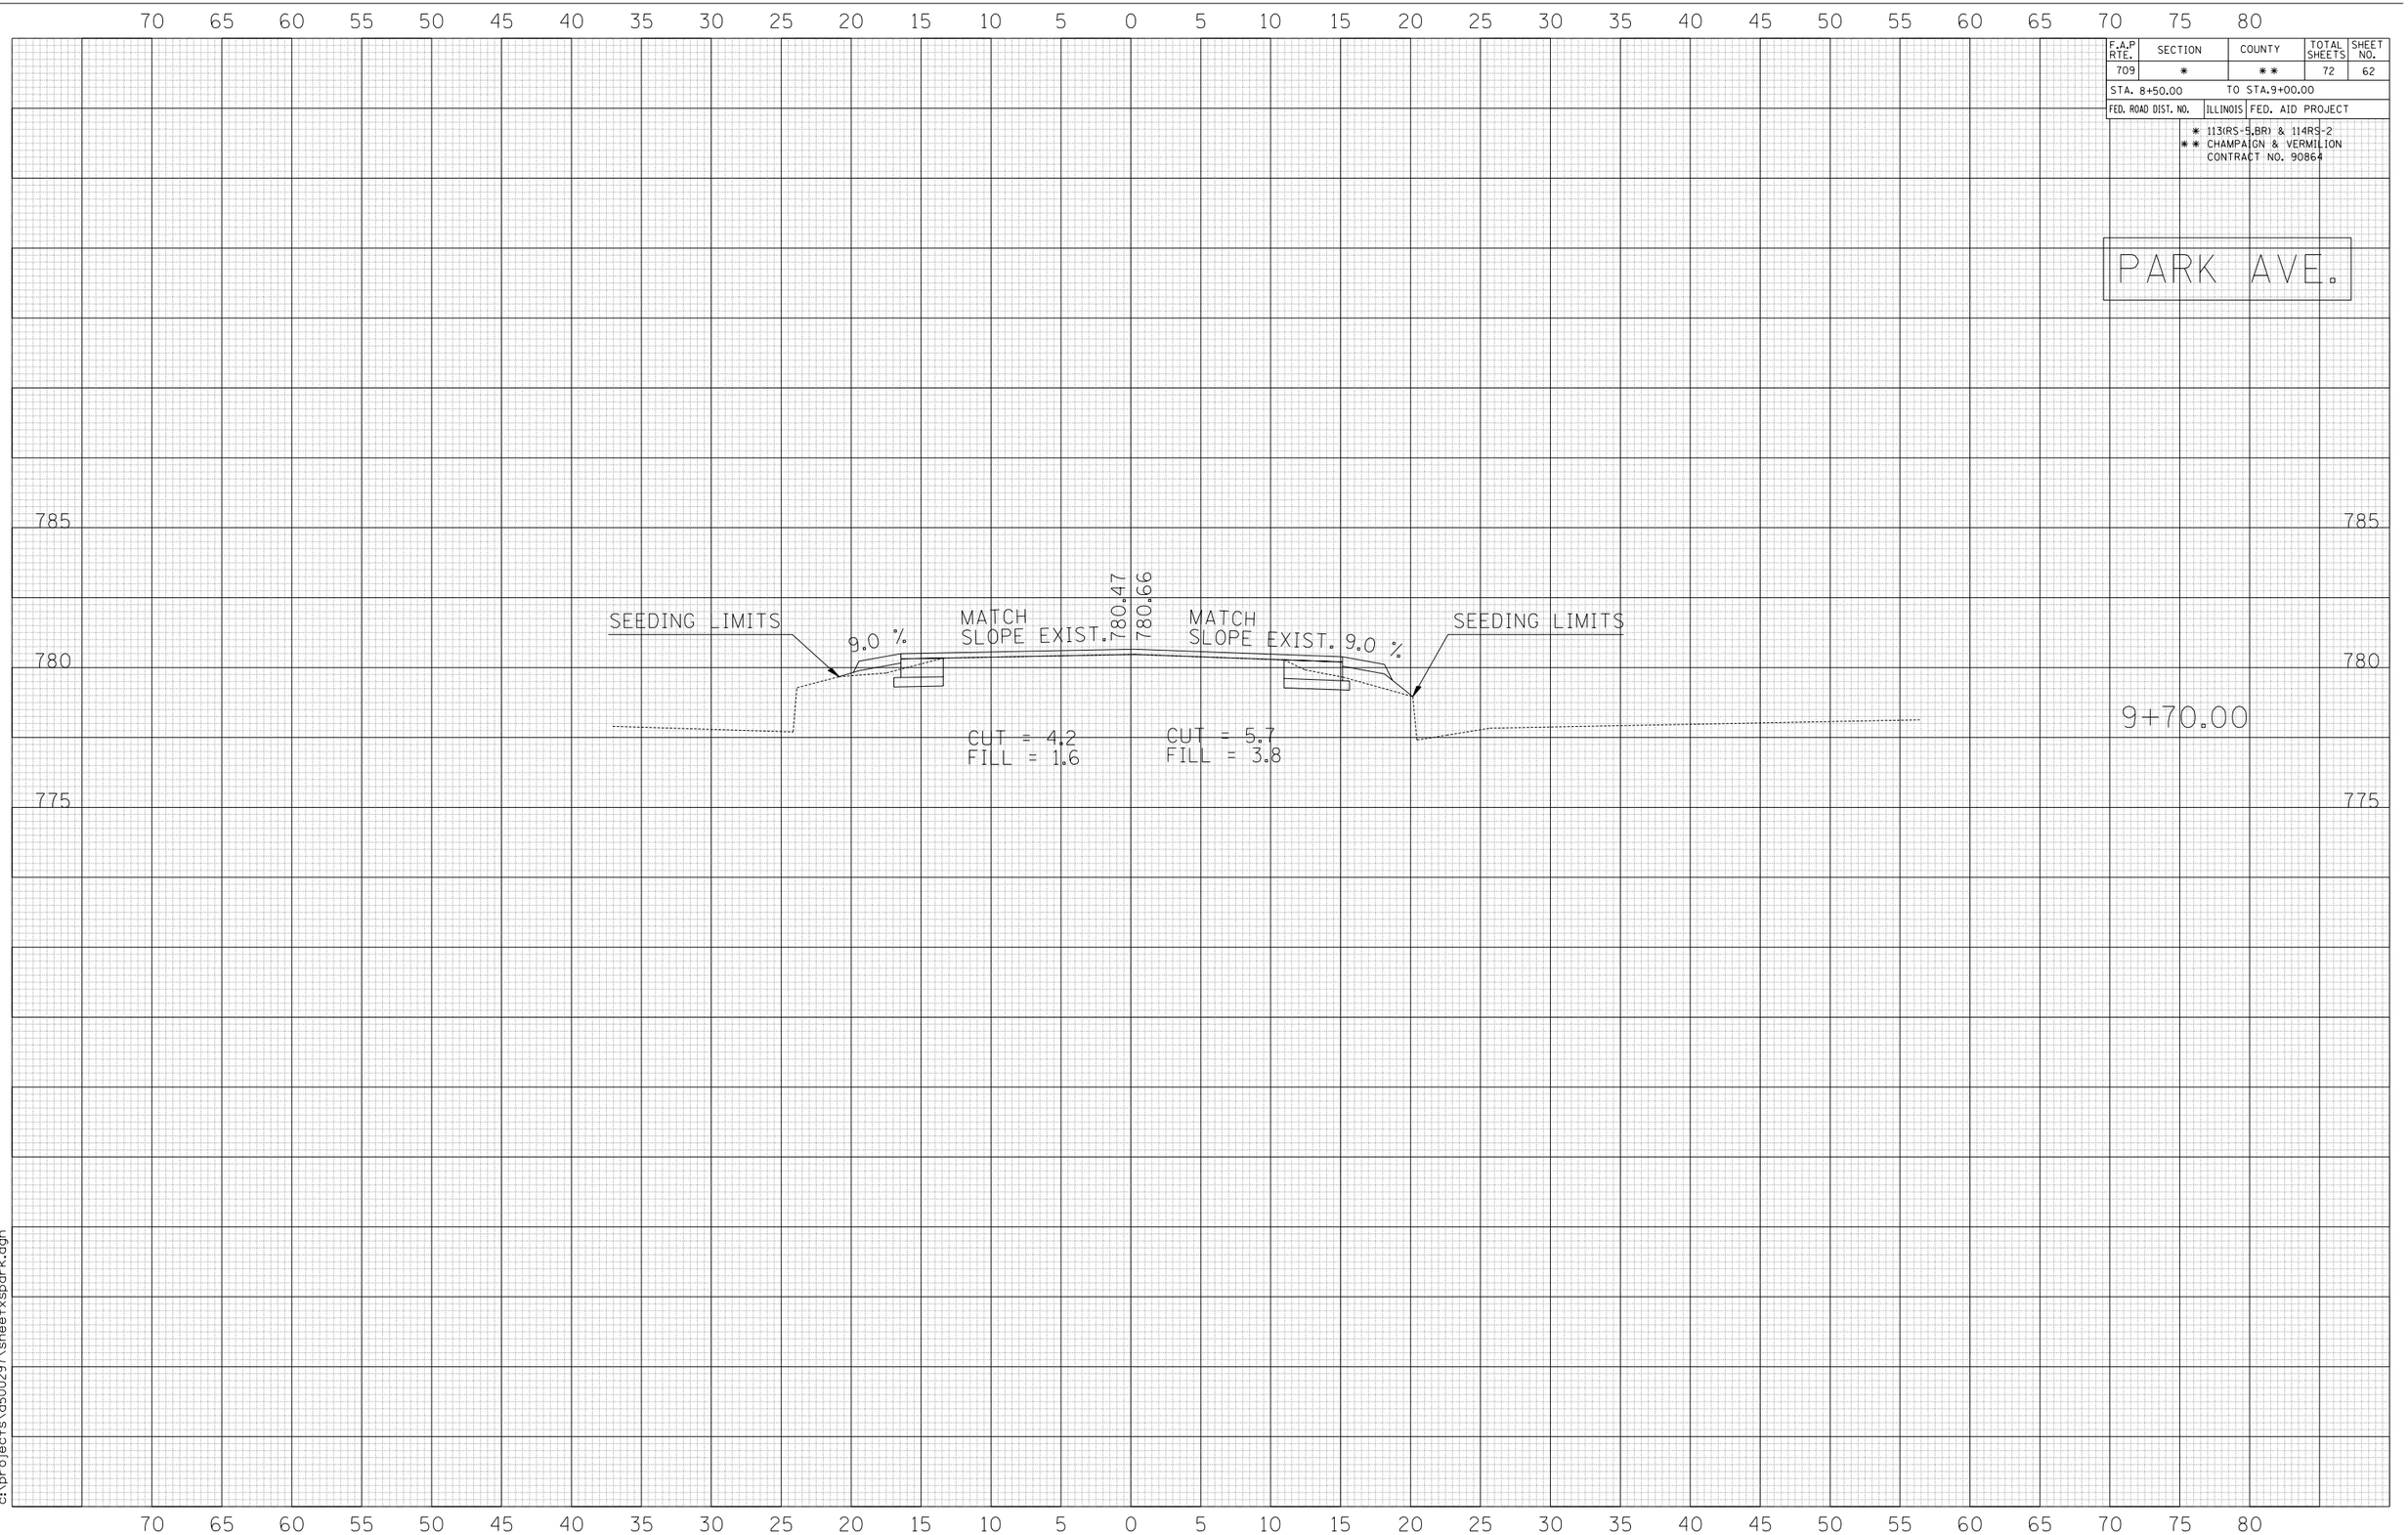

FINAL SURVEY		BY	DATE
NOTE BOOK	SURVEYED		
	PLOTTED		
	TEMPLATE		
	AREAS		
NO.	AREAS CHECKED		

ORIGINAL SURVEY		BY	DATE
NOTE BOOK	SURVEYED		
	PLOTTED		
	TEMPLATE		
	AREAS		
NO.	AREAS CHECKED		

2/28/2006
c:\projects\d500297\sheetxspdrk.dgn