F.A.P RTE.	SECTION	COUNTY	TOTAL SHEETS	SHEET NO.
709	*	**	72	69

STA. 7+50.00 TO STA.7+90.00

FED. ROAD DIST. NO. | ILLINOIS | FED. AID PROJECT

* 113(RS-5,BR) & 114RS-2
** CHAMPAIGN & VERMILION
CONTRACT NO. 90864

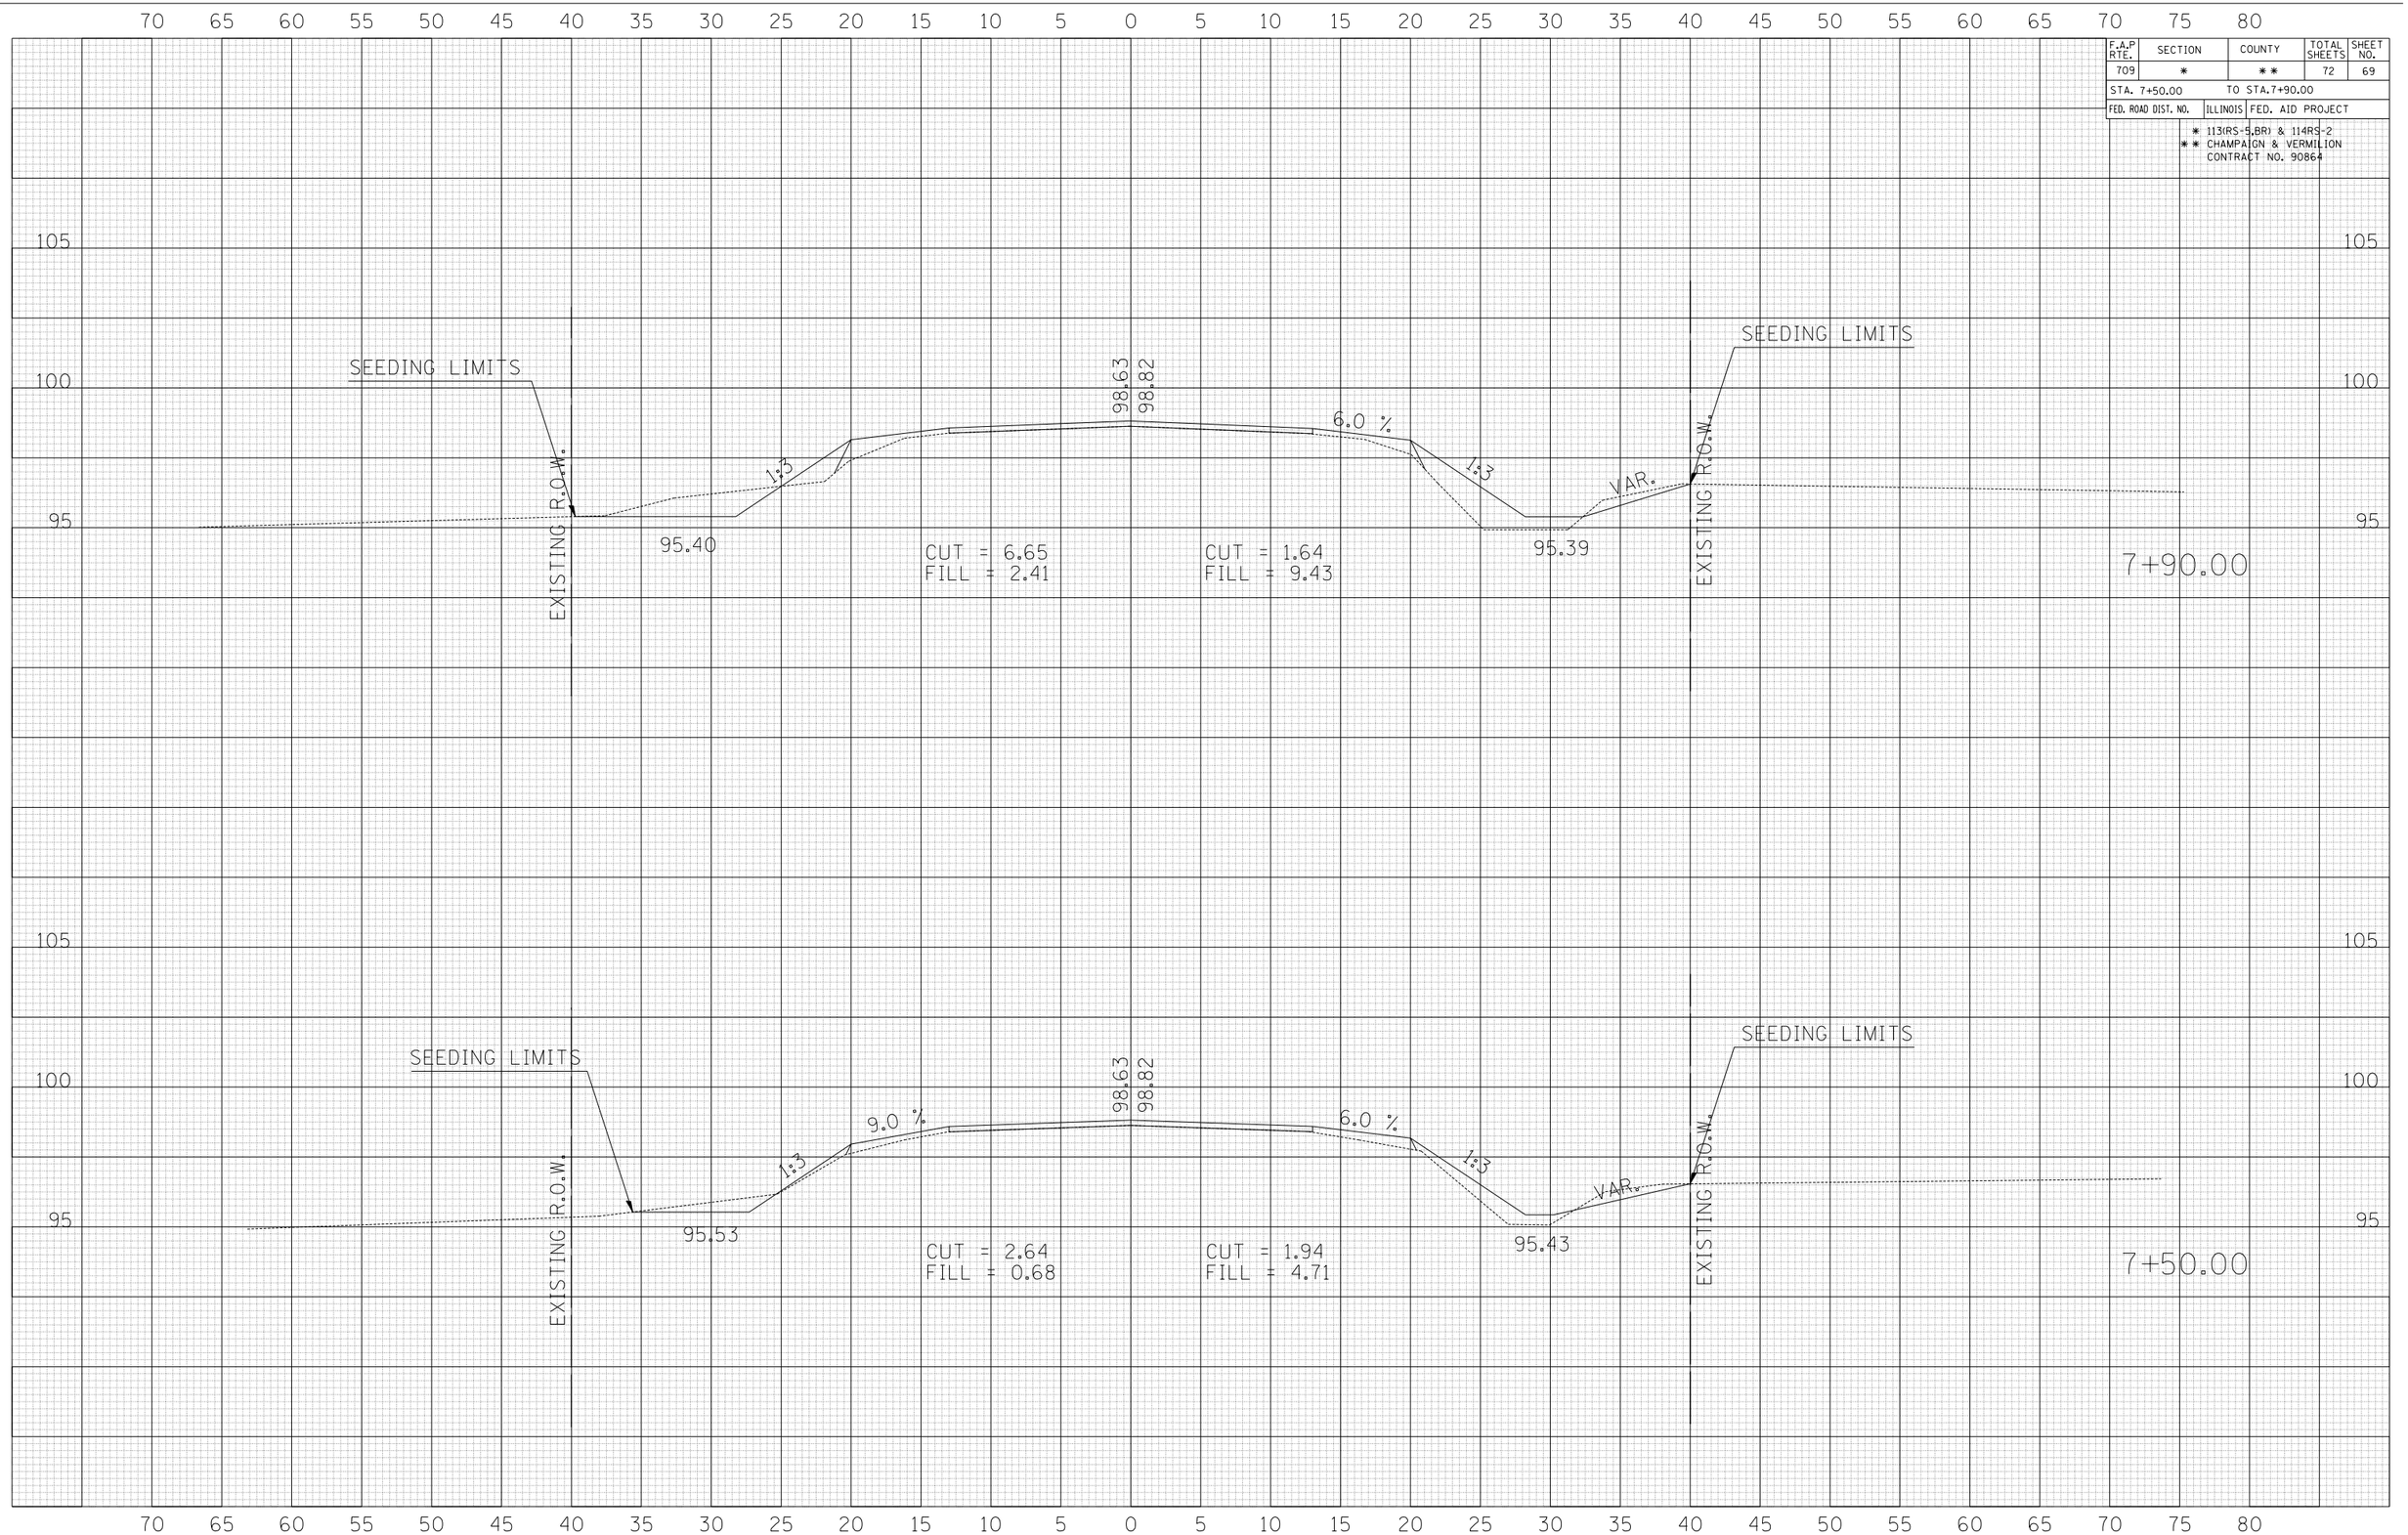

FINAL SURVEY		BY	DATE
NOTE BOOK	SURVEYED		
	PLOTTED		
	TEMPLATE		
	AREAS		
NO.	AREAS CHECKED		

ORIGINAL SURVEY		BY	DATE
NOTE BOOK	SURVEYED		
	PLOTTED		
	TEMPLATE		
	AREAS		
NO.	AREAS CHECKED		

2/28/2006
c:\projects\d50297\sheet136.dgn