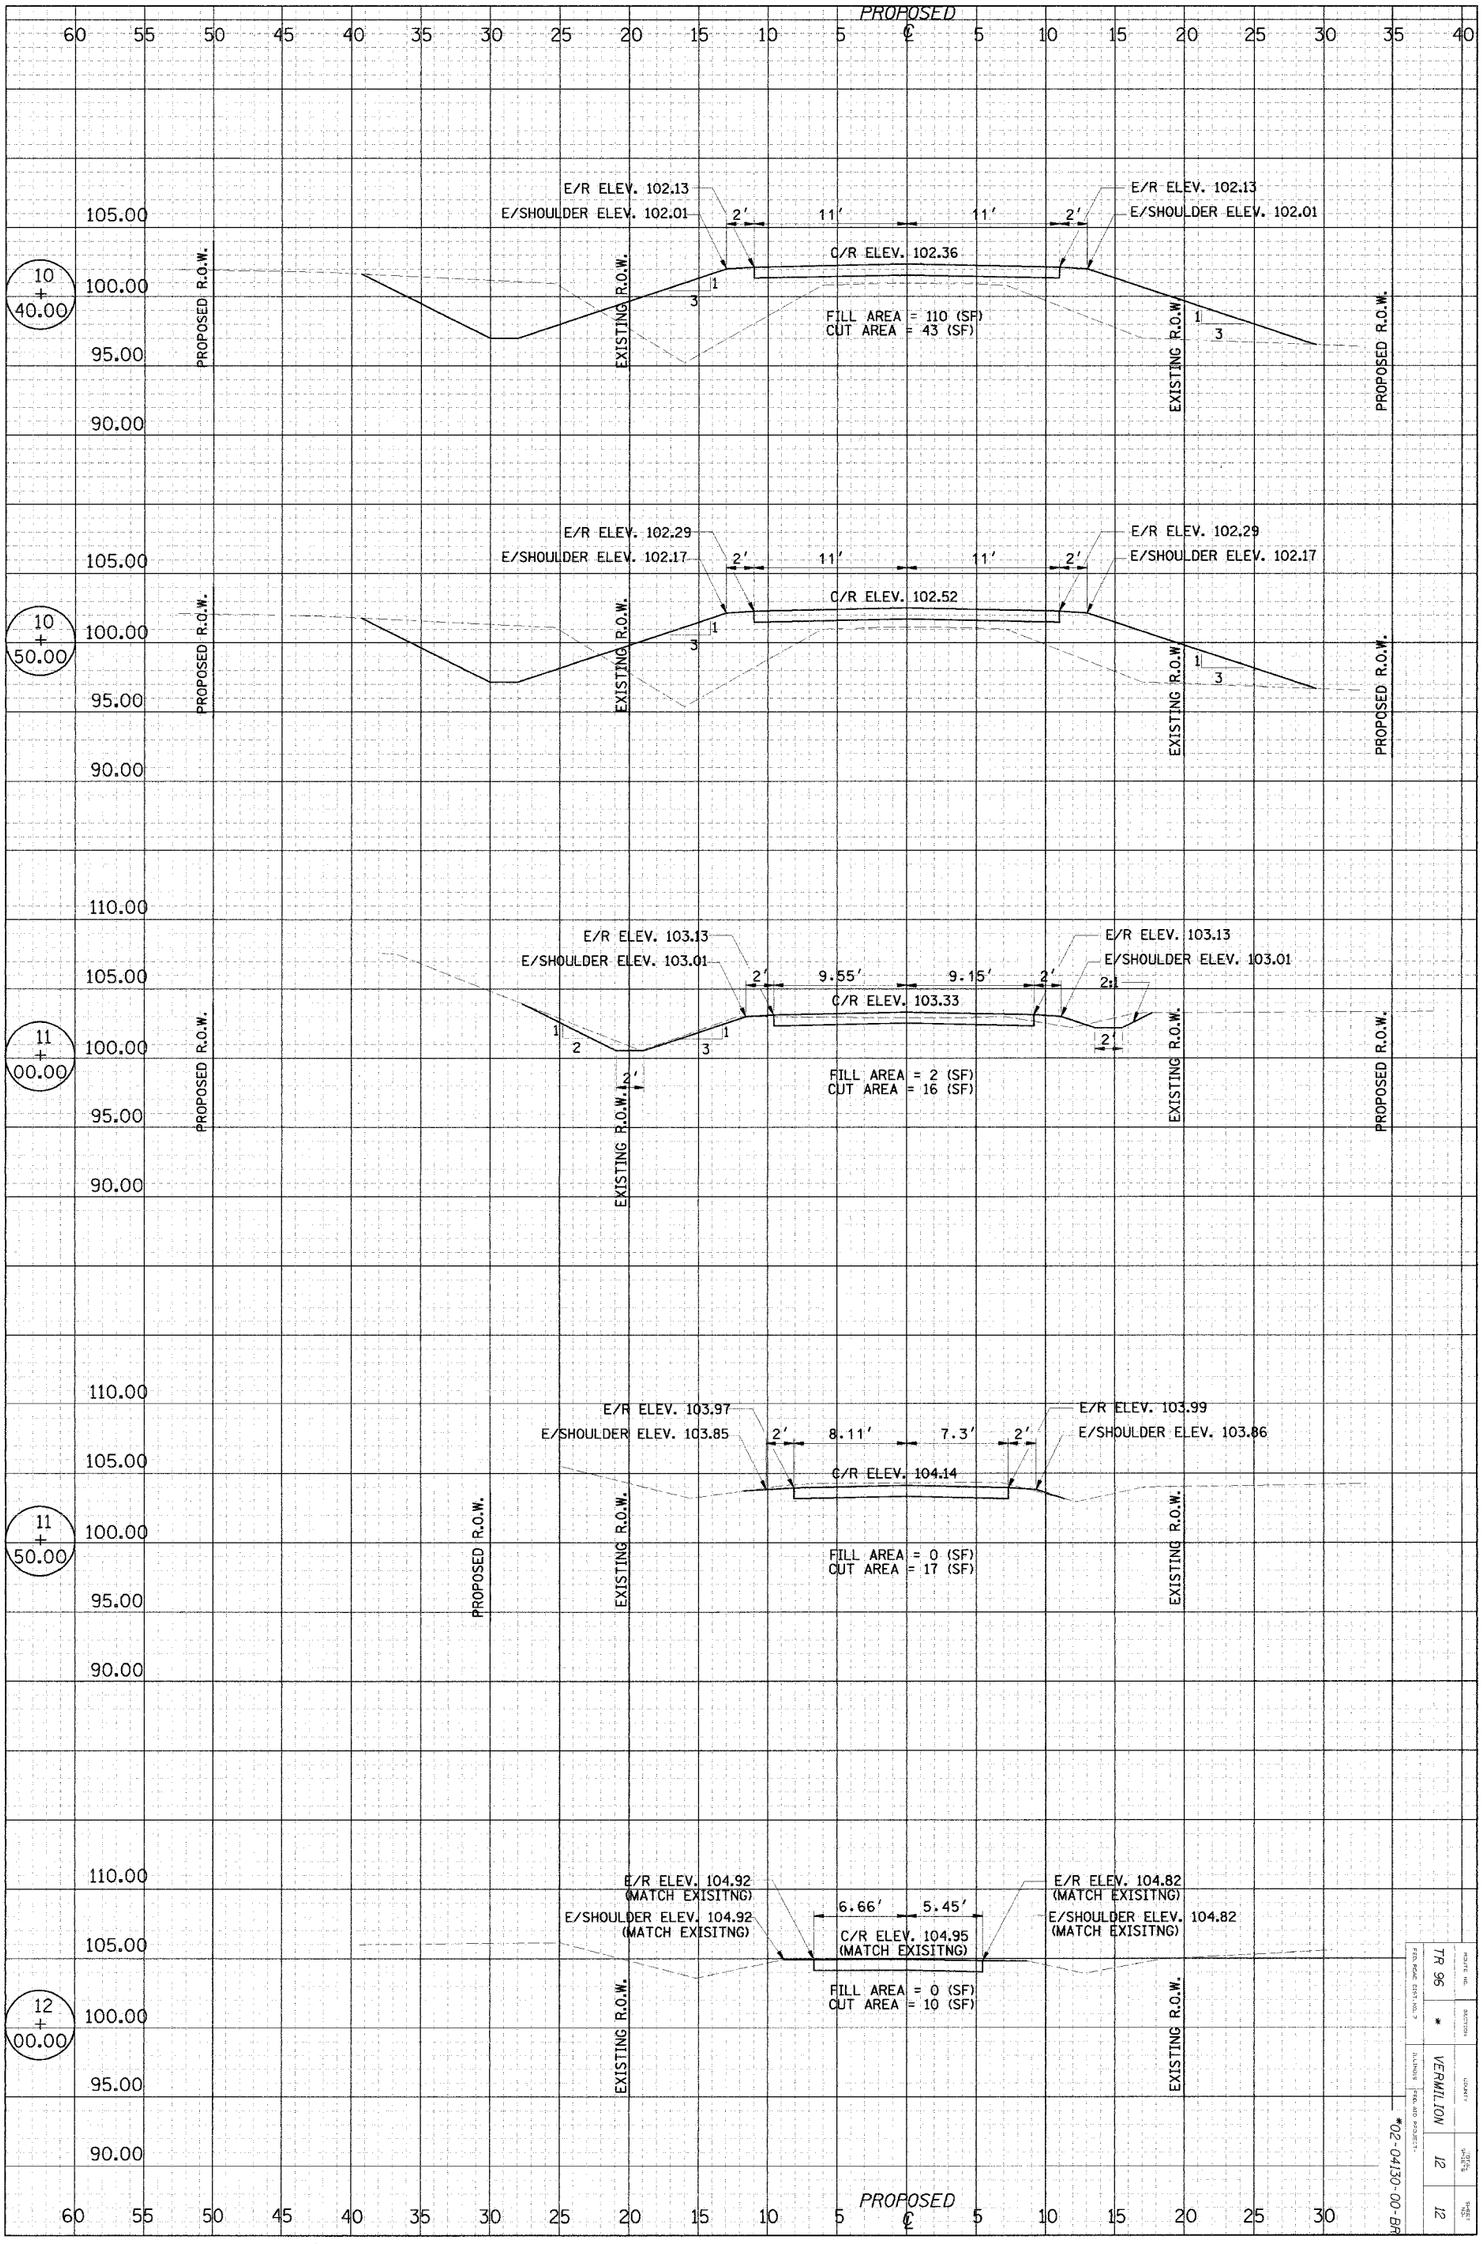

ROUTE NO.	SECTION	COUNTY	PROJECT NO.
TR 96	*	VERMILION	02-04130-00-BR
FED. ROAD DIST. NO. 7		ILLINOIS FED. AID PROJECT	

SHEET 12 OF 12

CONTRACT # 91347