95413

F.A.U. RTE.	SECTION	COUNTY	TOTAL SHEETS	SHEET NO.
7814	05-00186-01-PV	ADAMS	78	64

STA. _____ TO STA. _____

FED. ROAD DIST. NO. _ | ILLINOIS | FED. AID PROJECT

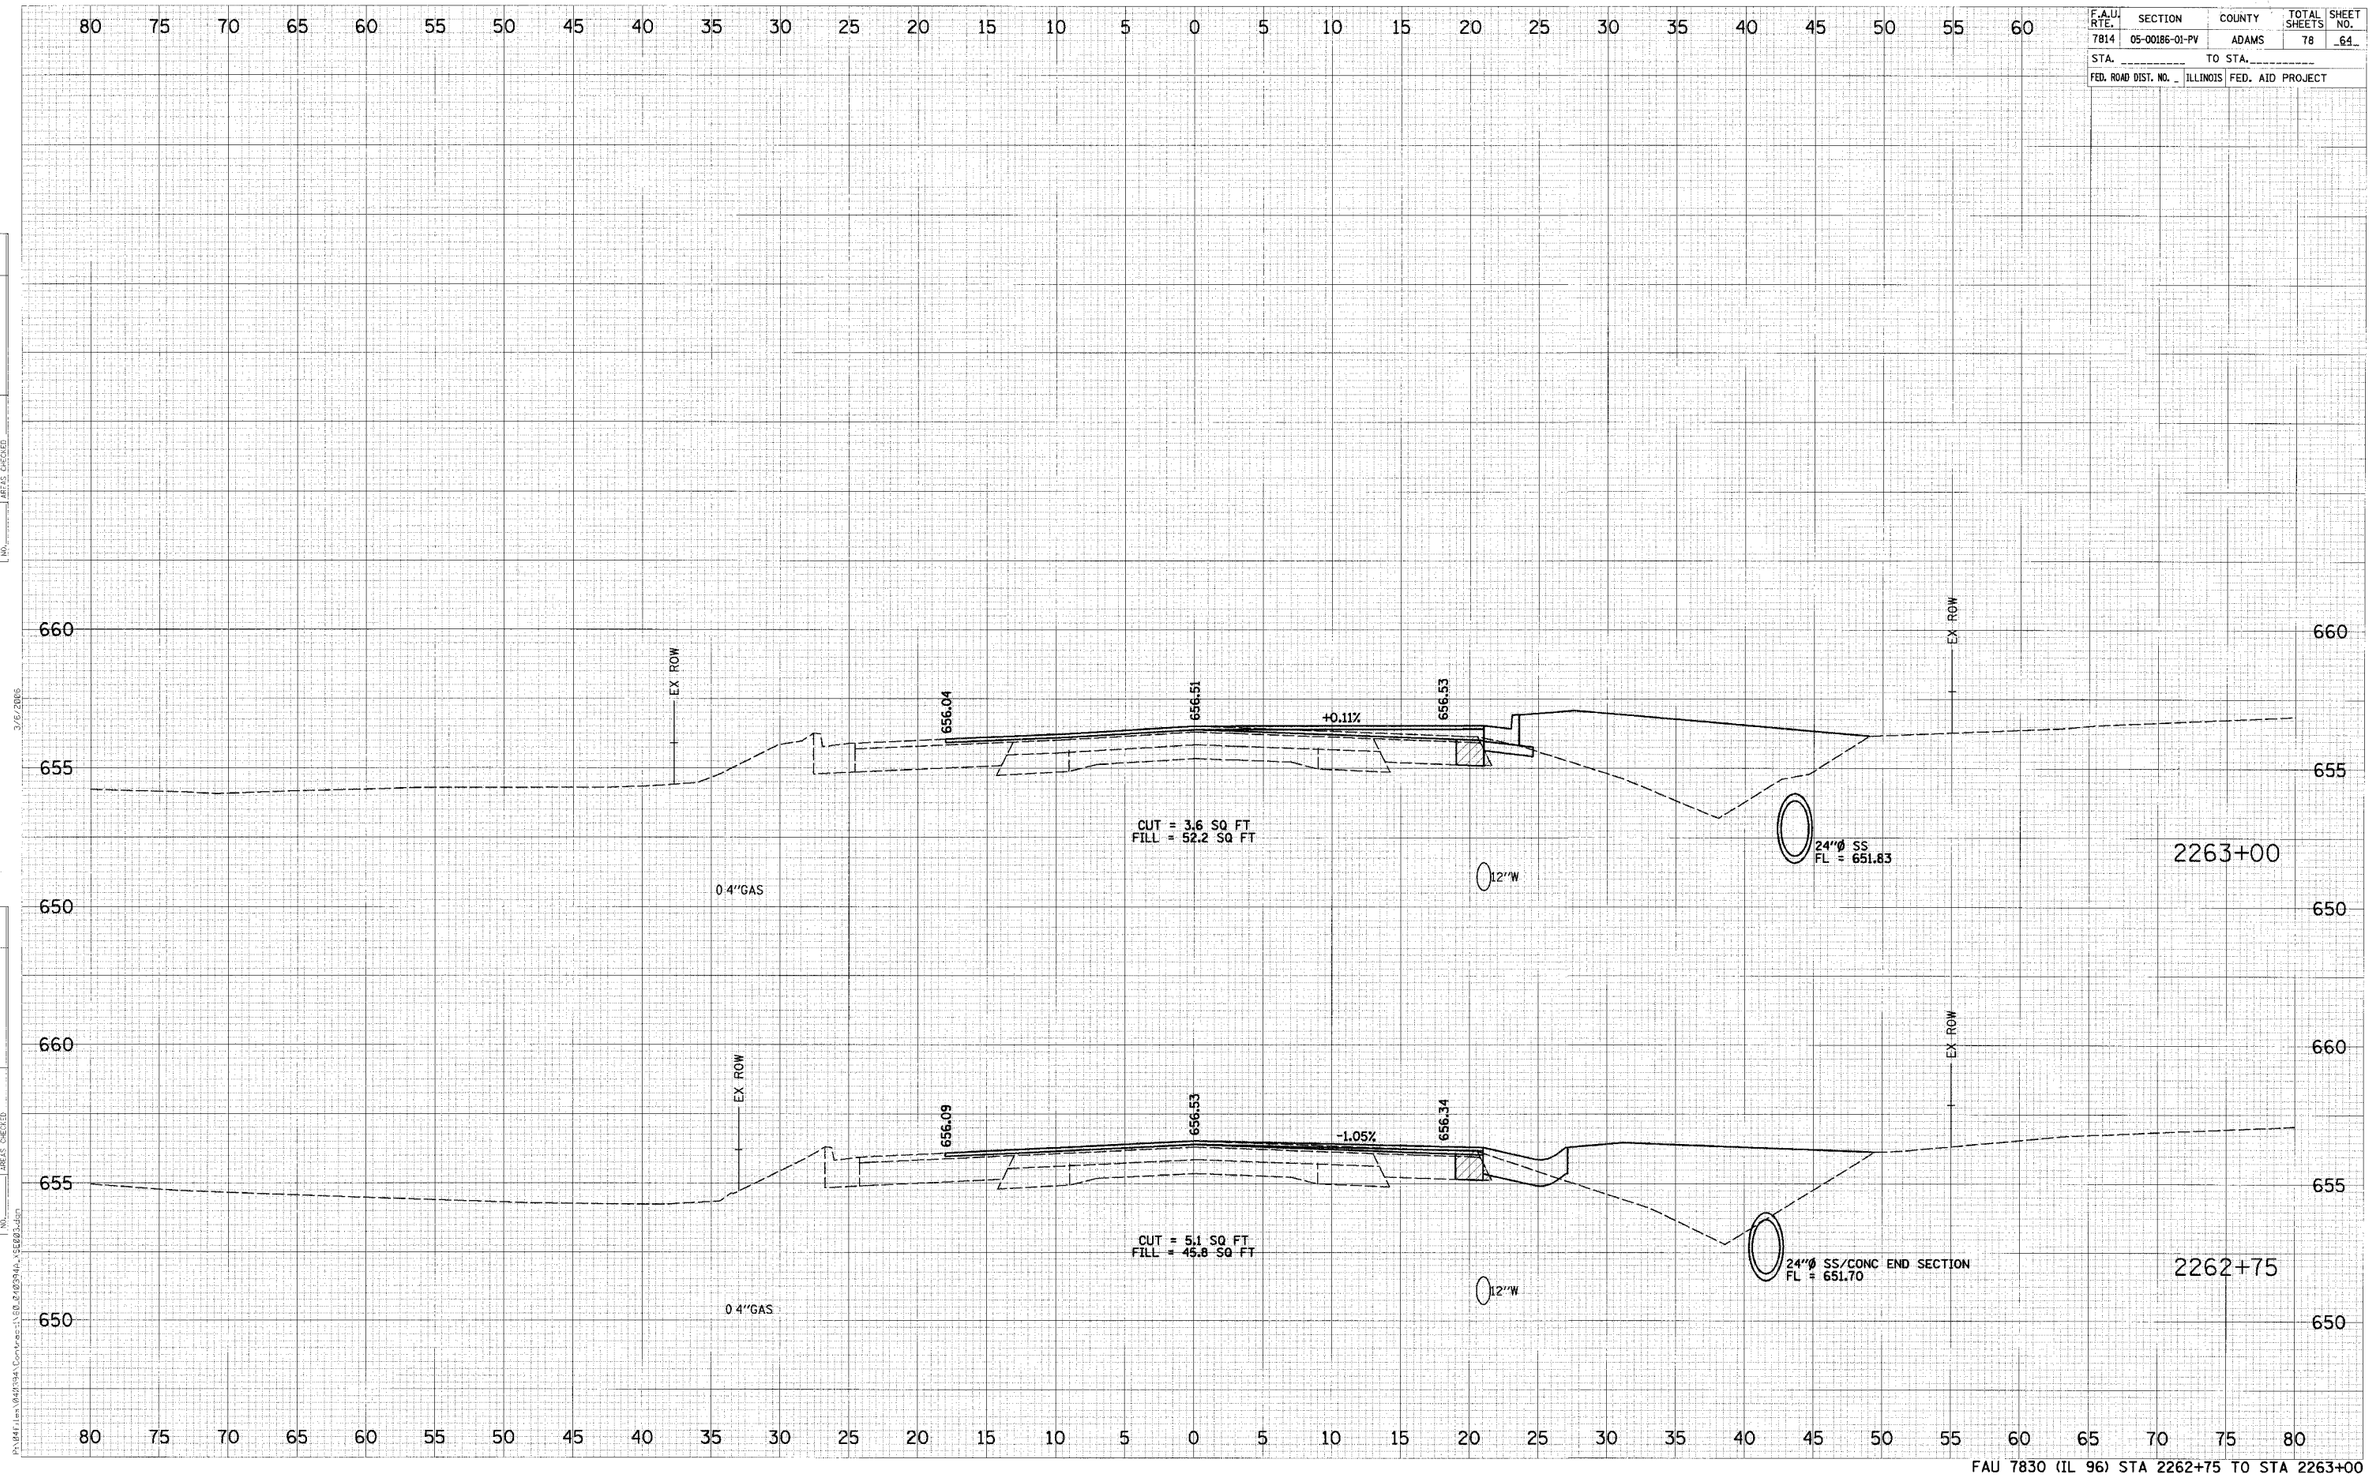

FAU 7830 (IL 96) STA 2262+75 TO STA 2263+00

FINAL SURVEY | SURVEYED | PLOTTED | TEMPLATE | AREAS | AREAS CHECKED | BY | DATE | NOTE BOOK NO.

ORIGINAL SURVEY | SURVEYED | PLOTTED | TEMPLATE | AREAS | AREAS CHECKED | BY | DATE | NOTE BOOK NO.

3/6/2006

P:\IDOT\Contracts\60_240394\CS0803.dgn