93413

F.A.U. RTE.	SECTION	COUNTY	TOTAL SHEETS	SHEET NO.
7814	05-00186-01-PV	ADAMS	78	68

STA. _____ TO STA. _____

FED. ROAD DIST. NO. _ ILLINOIS | FED. AID PROJECT

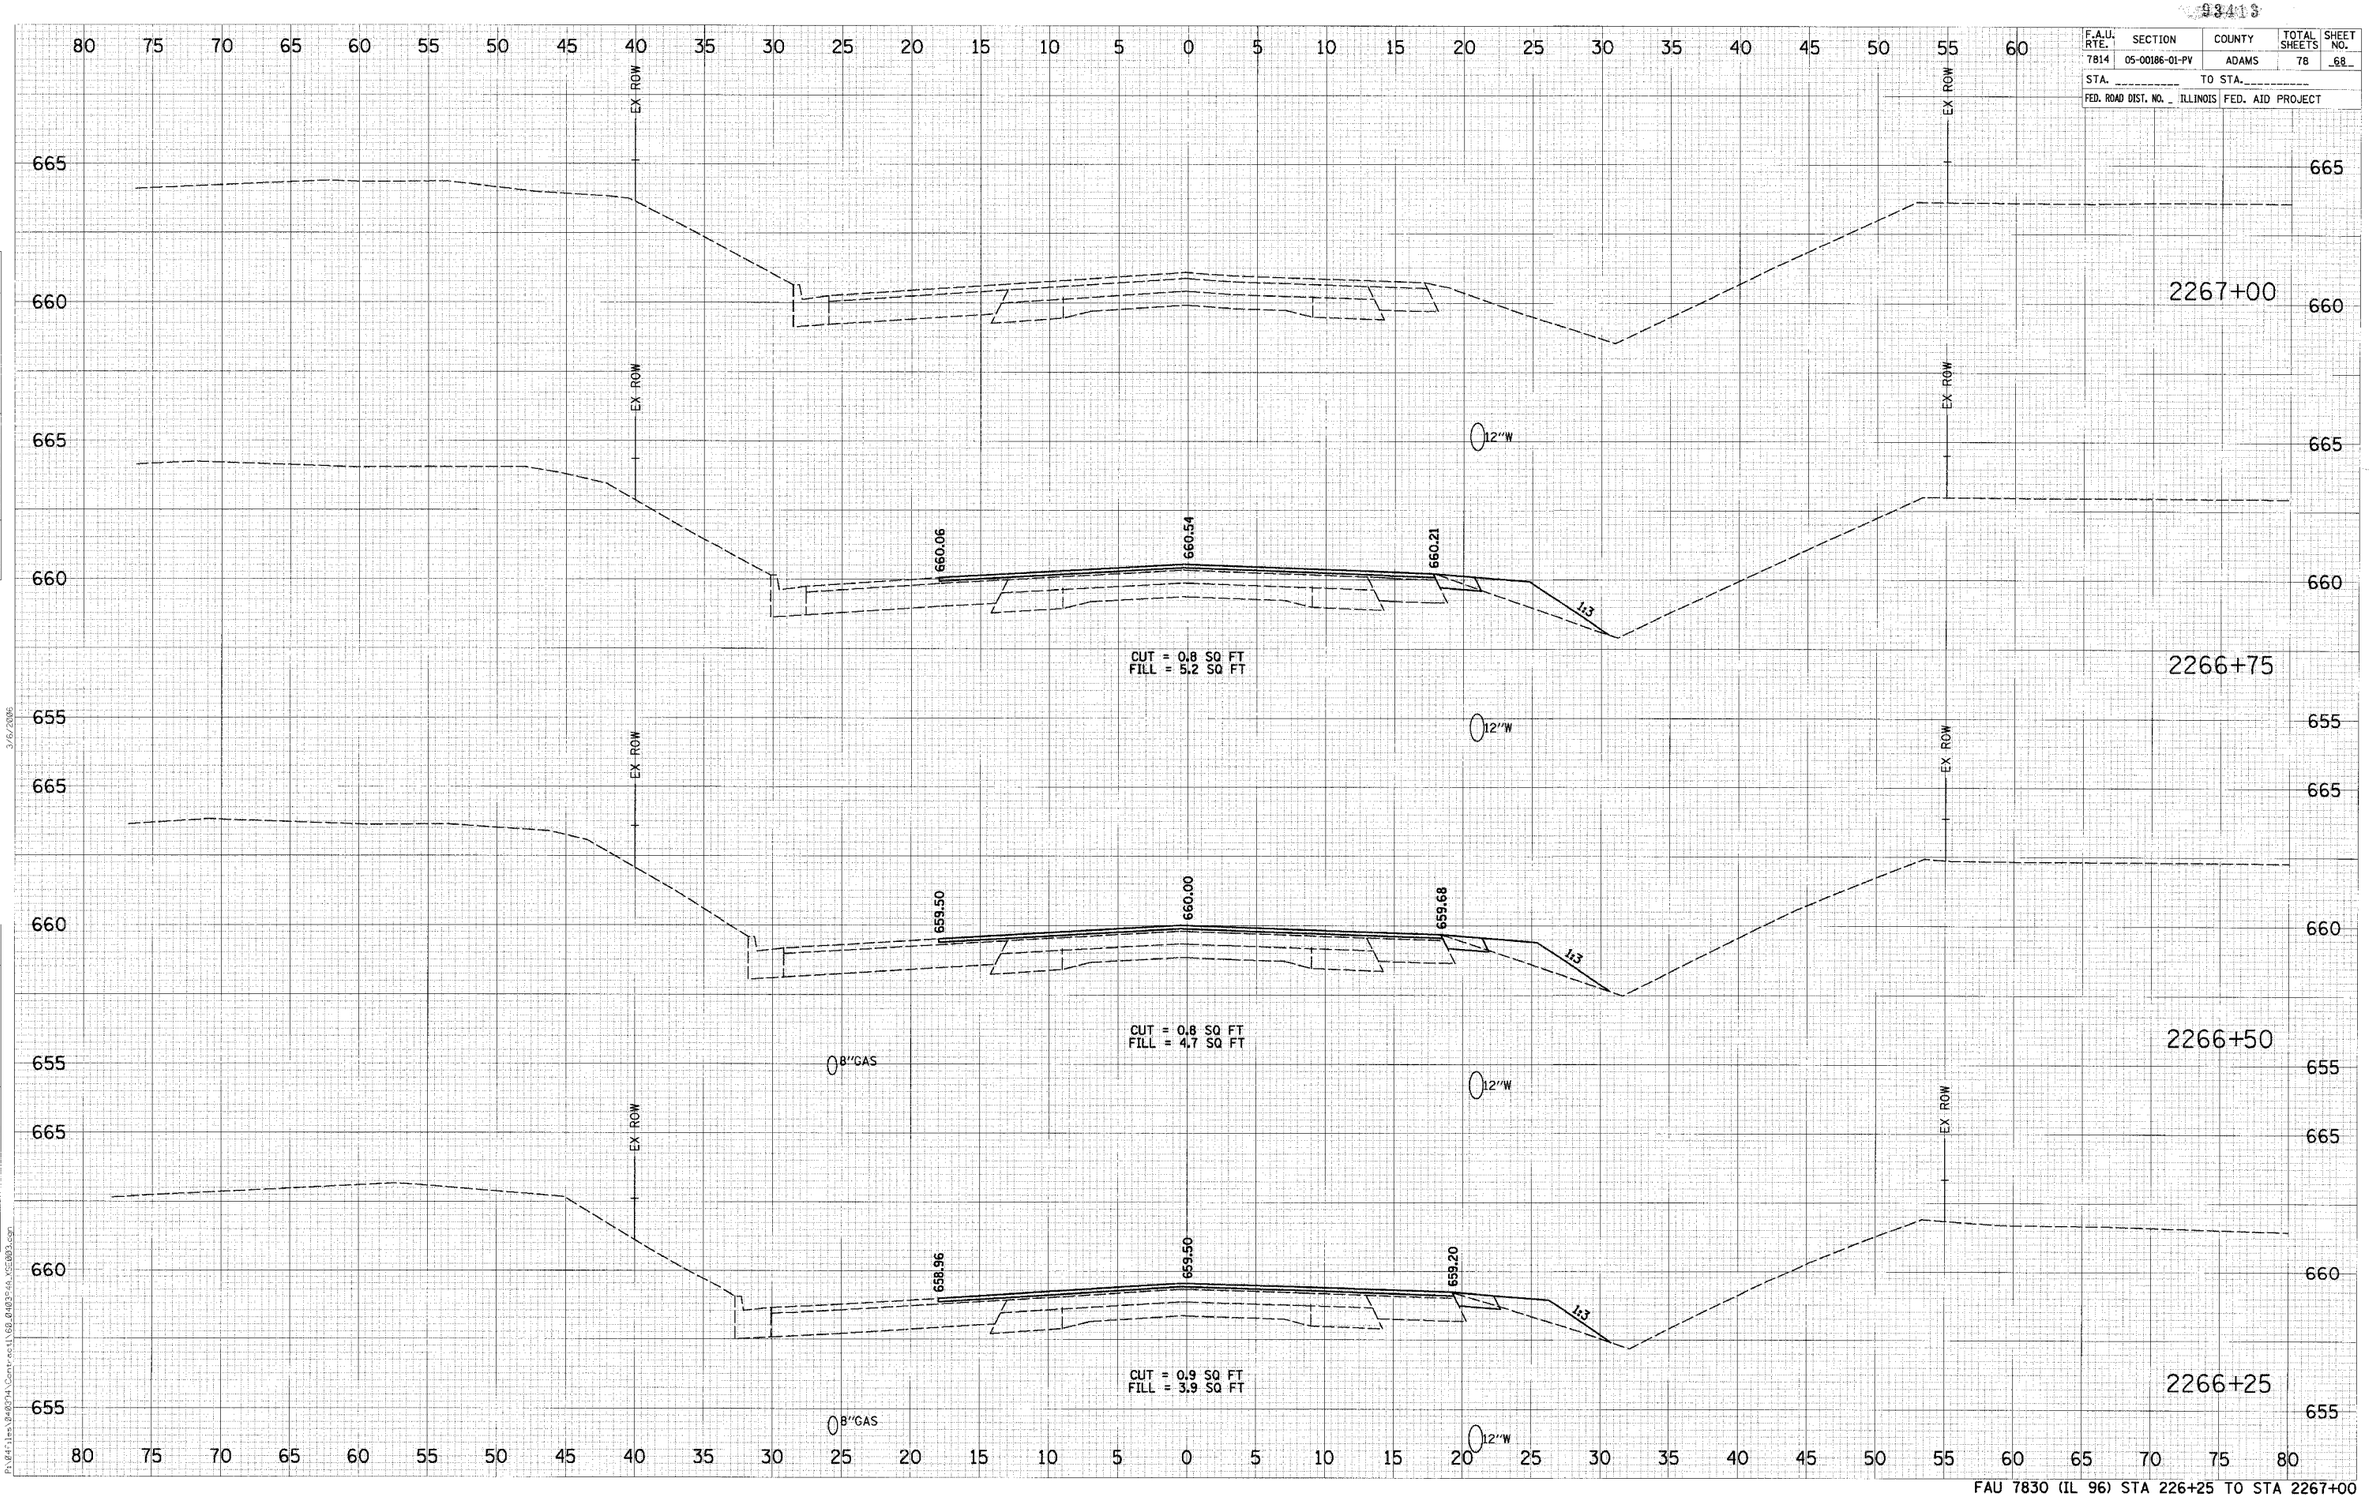

FAU 7830 (IL 96) STA 226+25 TO STA 2267+00

FINAL SURVEY	BY	DATE
NOTE BOOK NO.	SURVEYED PLOTTED TEMPLATE AREAS AREAS CHECKED	

ORIGINAL SURVEY	BY	DATE
NOTE BOOK NO.	SURVEYED PLOTTED TEMPLATE AREAS AREAS CHECKED	

3/6/2006

P:\04Jan\240374\Construction\68_040374_VS2003.cgn