93413

F.A.U. RTE.	SECTION	COUNTY	TOTAL SHEETS	SHEET NO.
7814	05-00186-01-PV	ADAMS	78	78

STA. _____ TO STA._____

FED. ROAD DIST. NO. _ ILLINOIS | FED. AID PROJECT

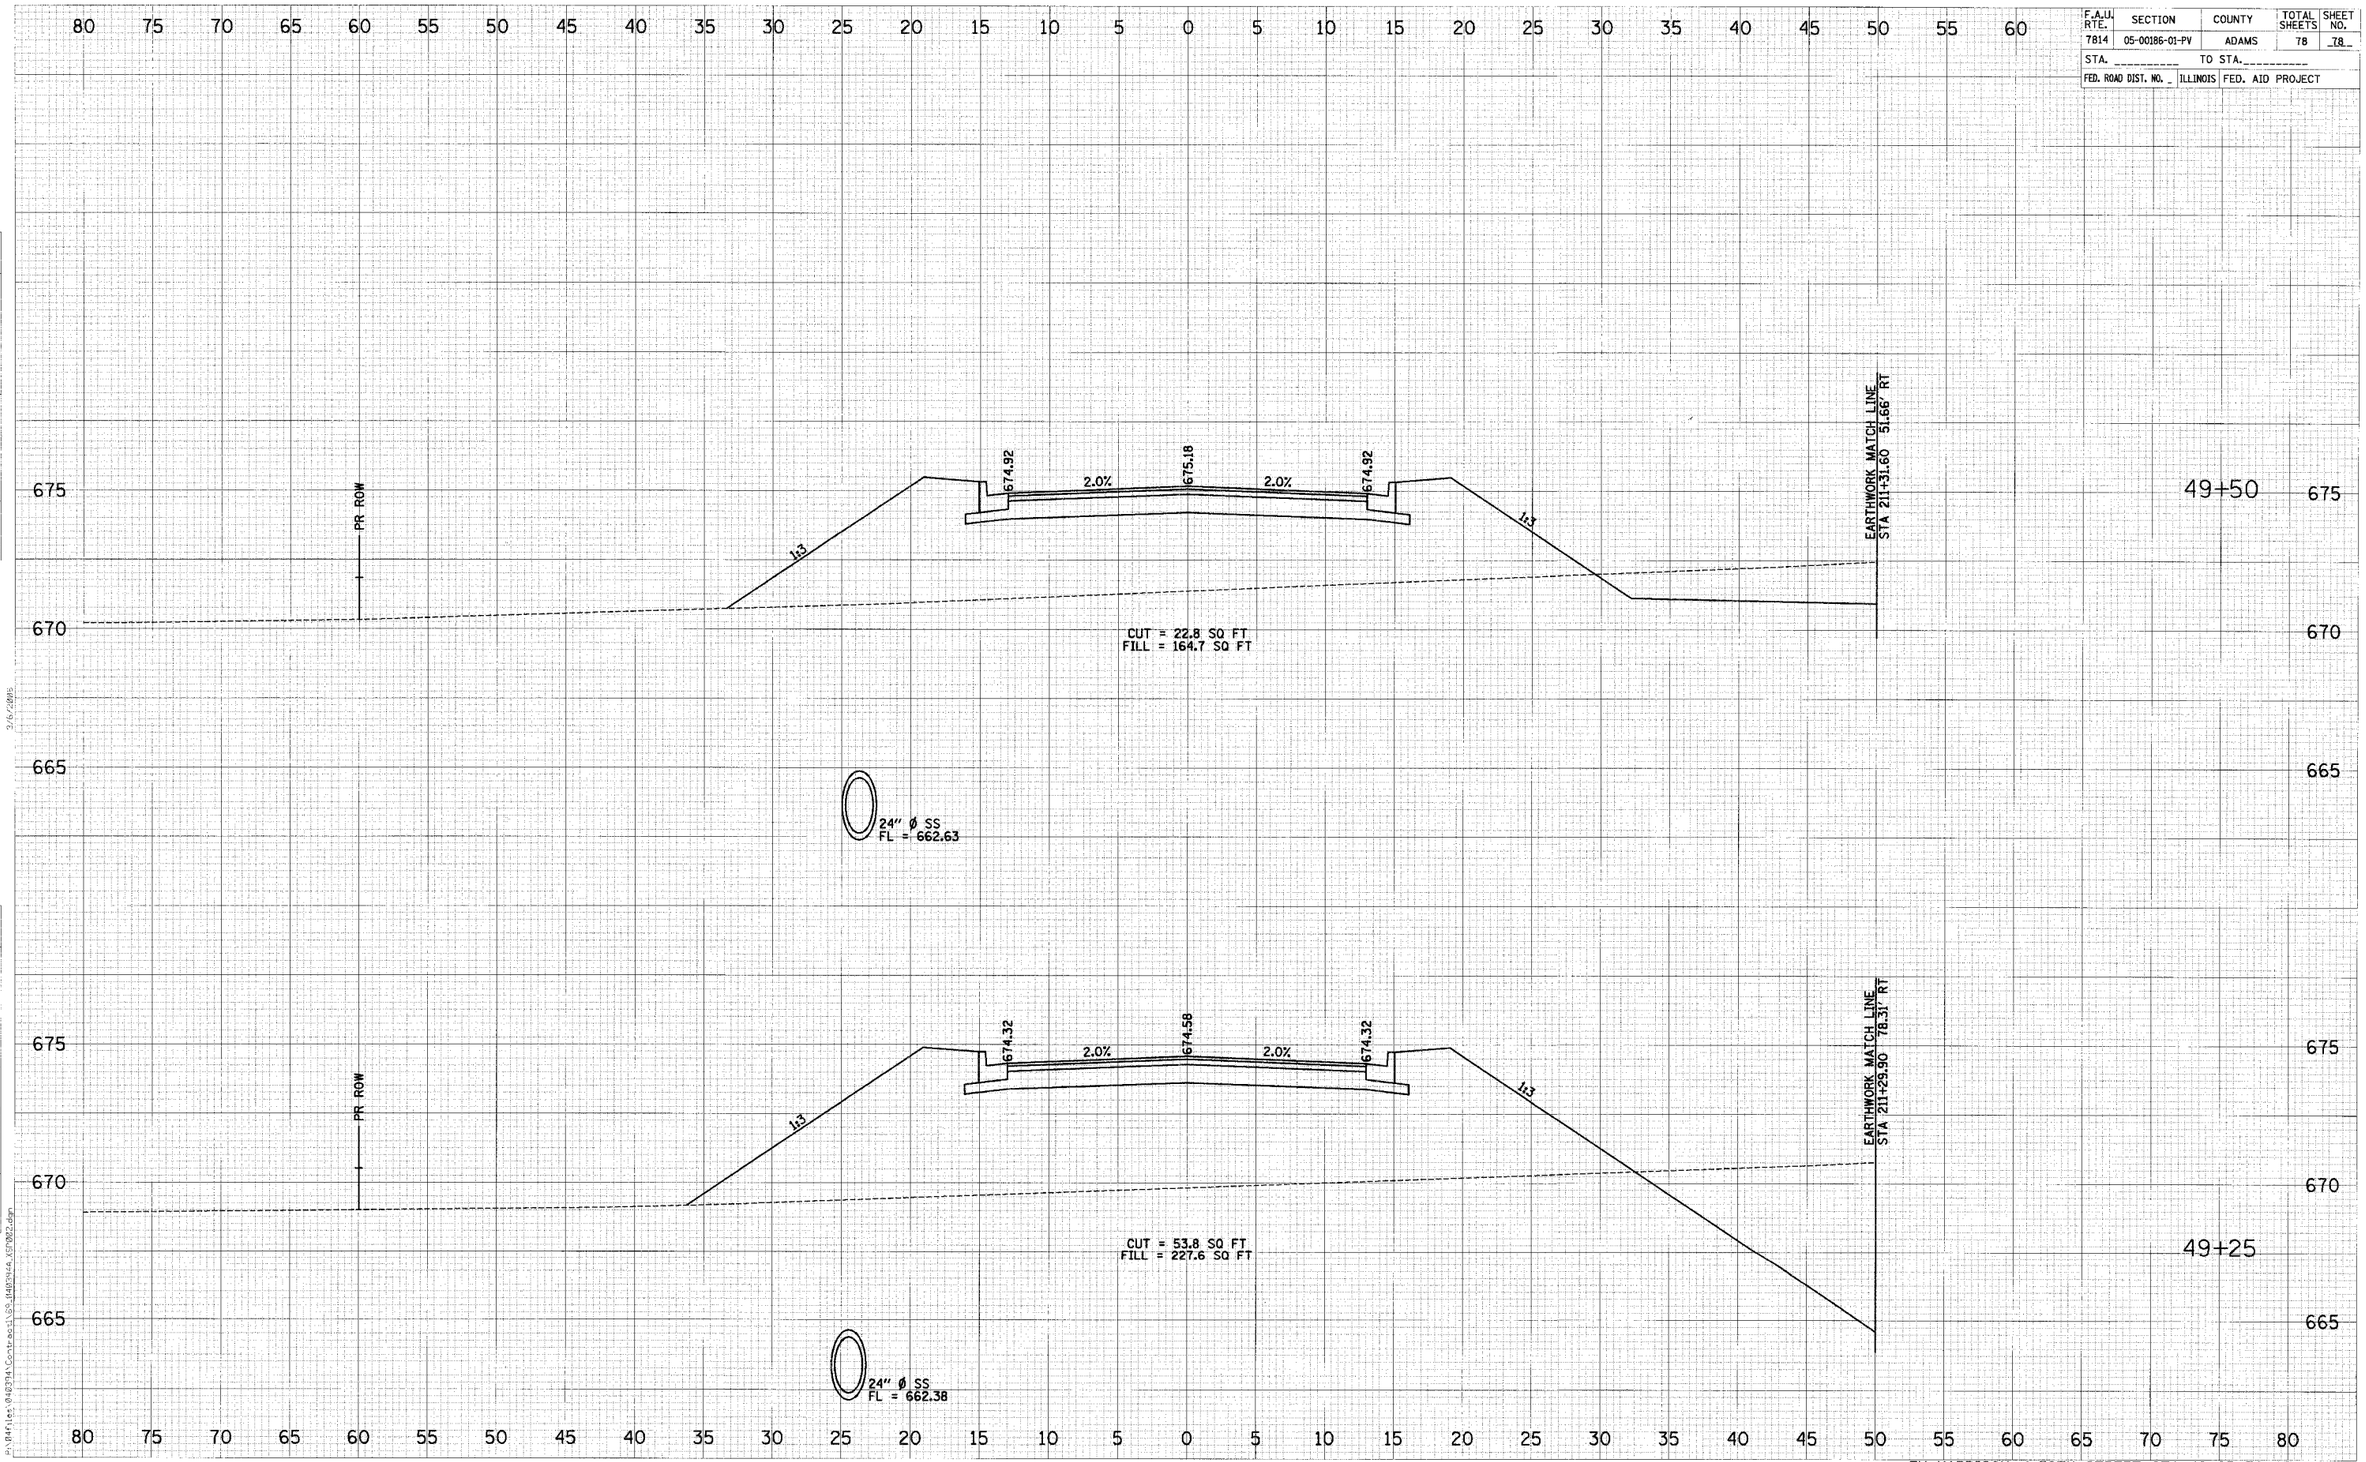

EX HARRISON / 38TH STREET STA 49+25 TO STA 49+50

TRIAL SURVEY	SURVEYED	BY	DATE
	PLOTTED		
	NOTE BOOK		
NO.	AREAS CHECKED		

ORIGINAL SURVEY	SURVEYED	BY	DATE
	PLOTTED		
	NOTE BOOK		
NO.	AREAS CHECKED		

9/6/2005

P:\Profiles\040314\Contracts\GS_040314_XS002.dgn