93417

COUNTY	ROUTE	SECTION	TOTAL SHEETS	SHEET NO.
ADAMS	FAS 1589	06-00197-00-RS	10	7
STATION 105+00 TO STATION 150+00				
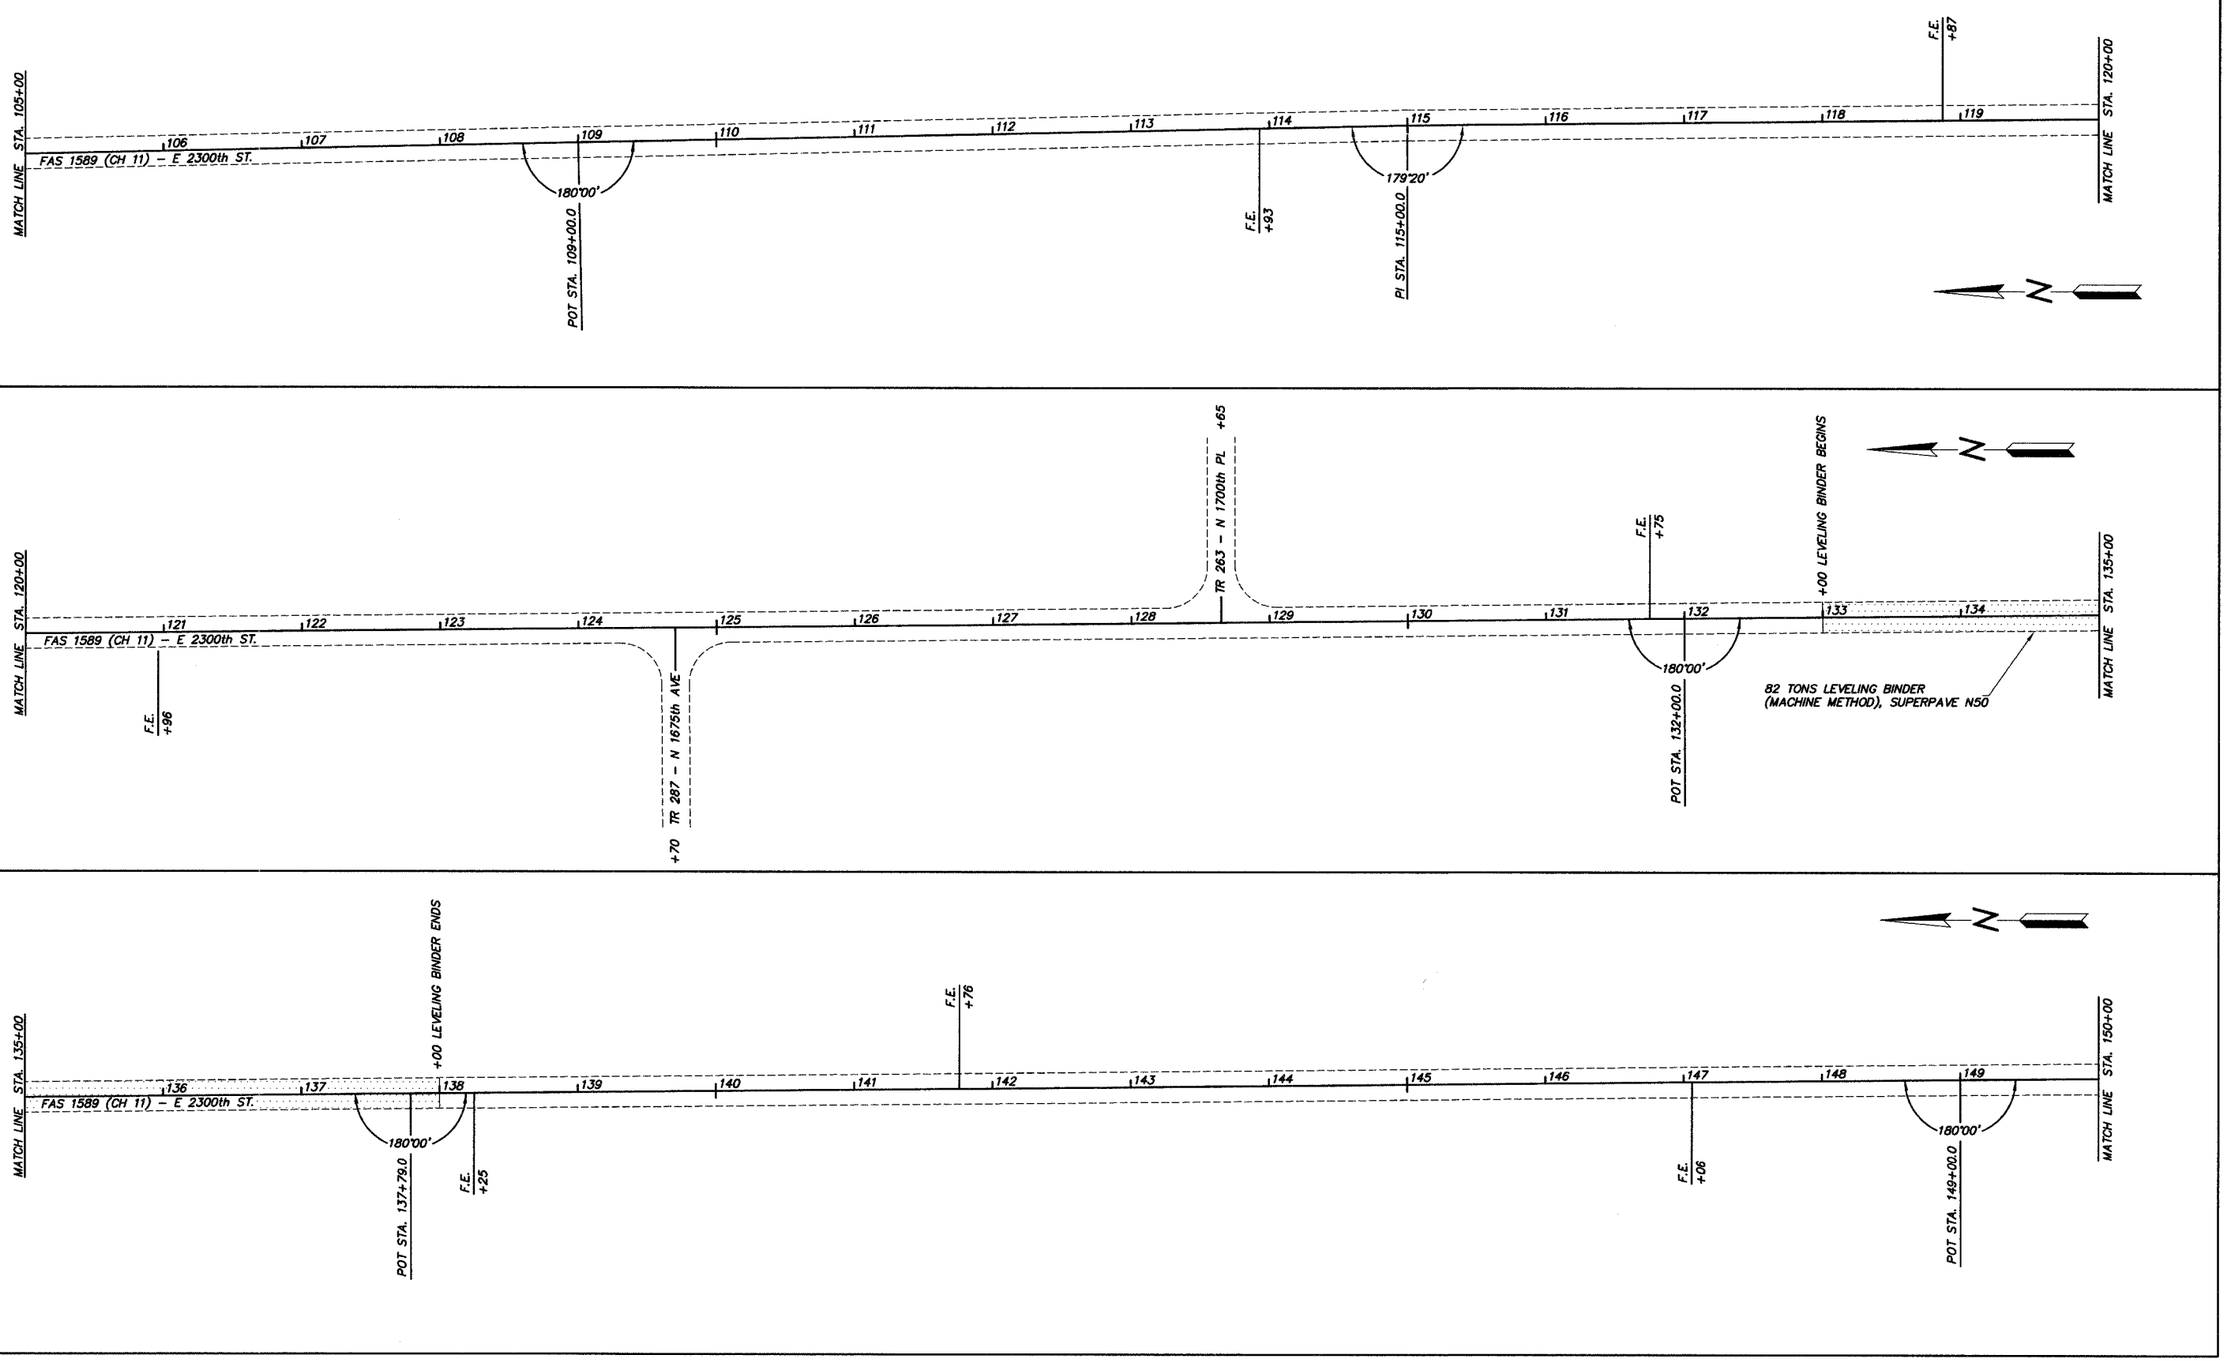
PROJECT NO. RS-1589(104)