COUNTY	ROUTE	SECTION	TOTAL SHEETS	SHEET NO.
ADAMS	FAS 589	06-00195-00-RS	16	15
BRIDGE SURFACE REPLACEMENT (SN 001-3311)				

PROJECT NO. RS-589(103) 93418

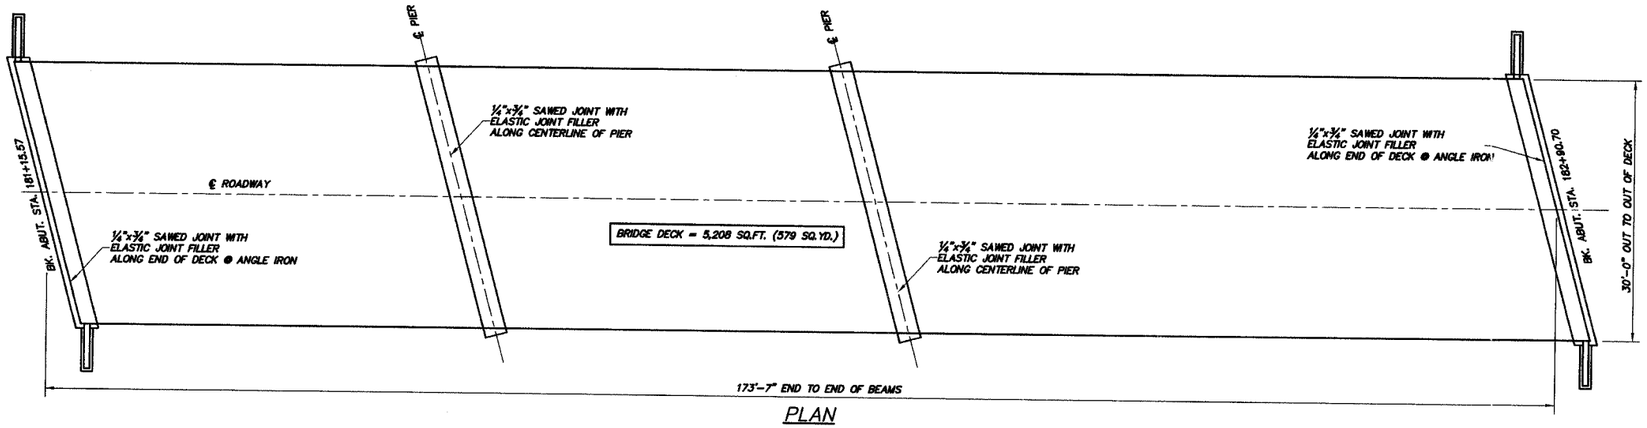

PLAN

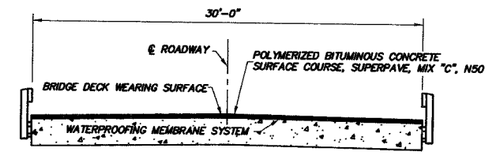

CROSS SECTION

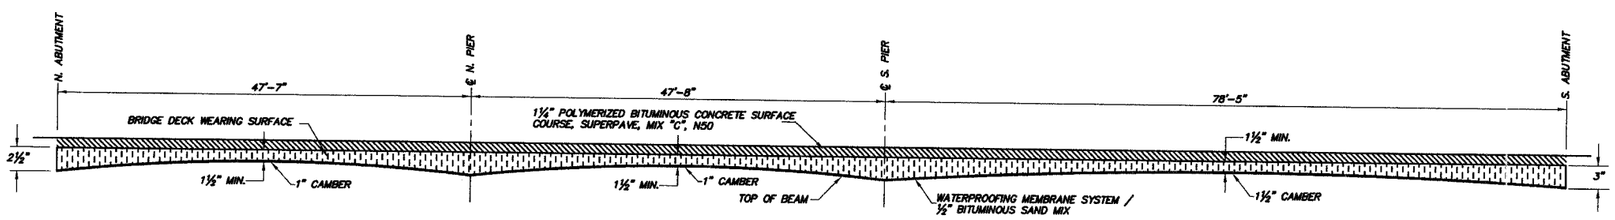

PROFILE OF BRIDGE DECK WEARING SURFACE

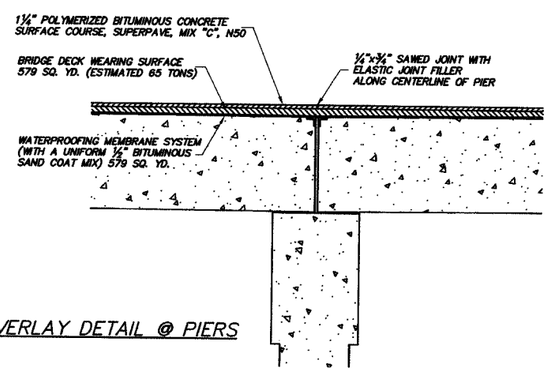

OVERLAY DETAIL @ PIERS

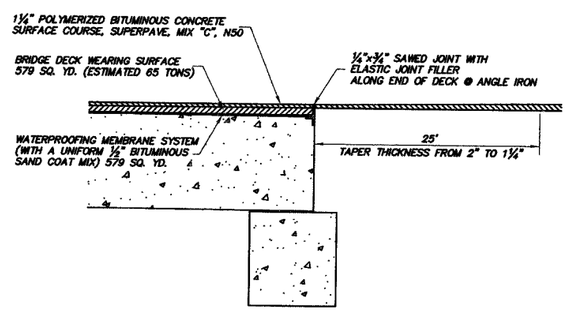

OVERLAY DETAIL @ ABUTMENTS

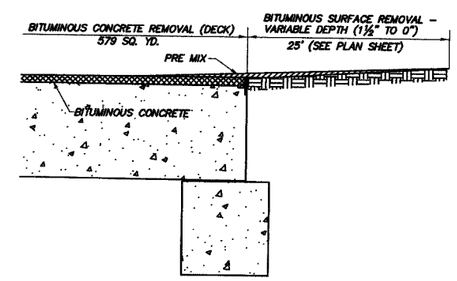

BITUMINOUS REMOVAL DETAIL @ ABUTMENTS