district
3/3/2006
c:\projects\94867d\d05503pa.dgn
PS 6

FAP RTE.	SECTION	COUNTY	TOTAL SHEETS	SHEET NO.
116	121RS-3 122RS-4	JASPER	31	21
FED. ROAD DIST. NO. 7	ILLINOIS	FED. AID PROJECT NO.		

CONTRACT NO. 94867

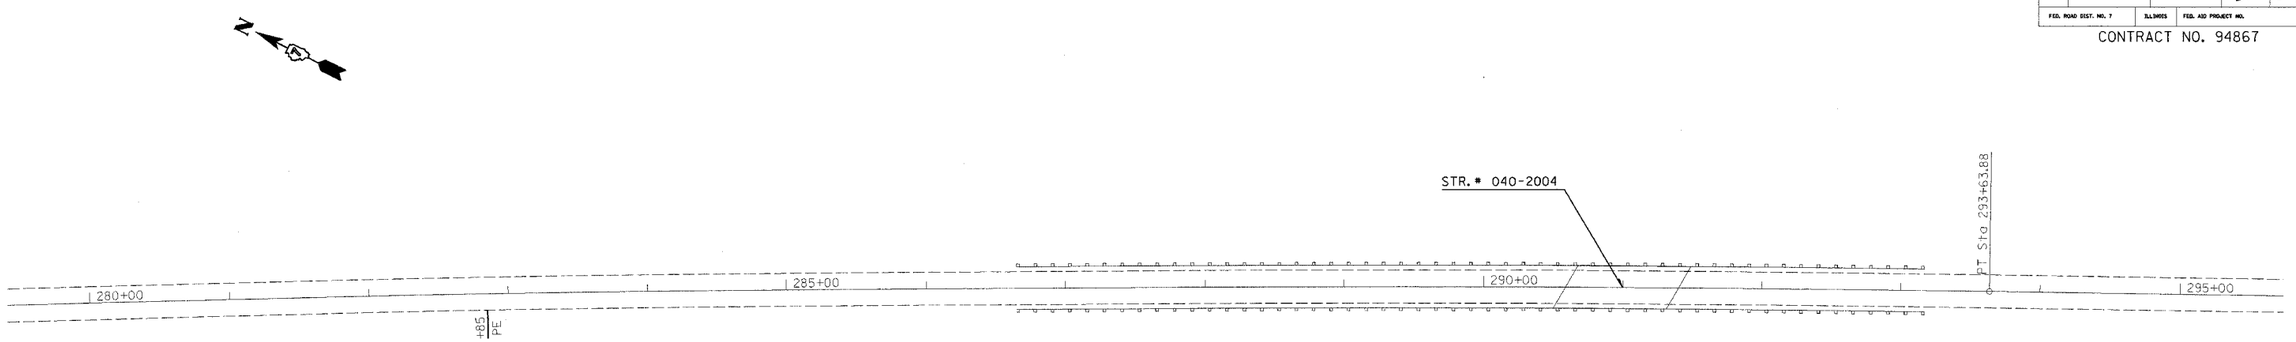

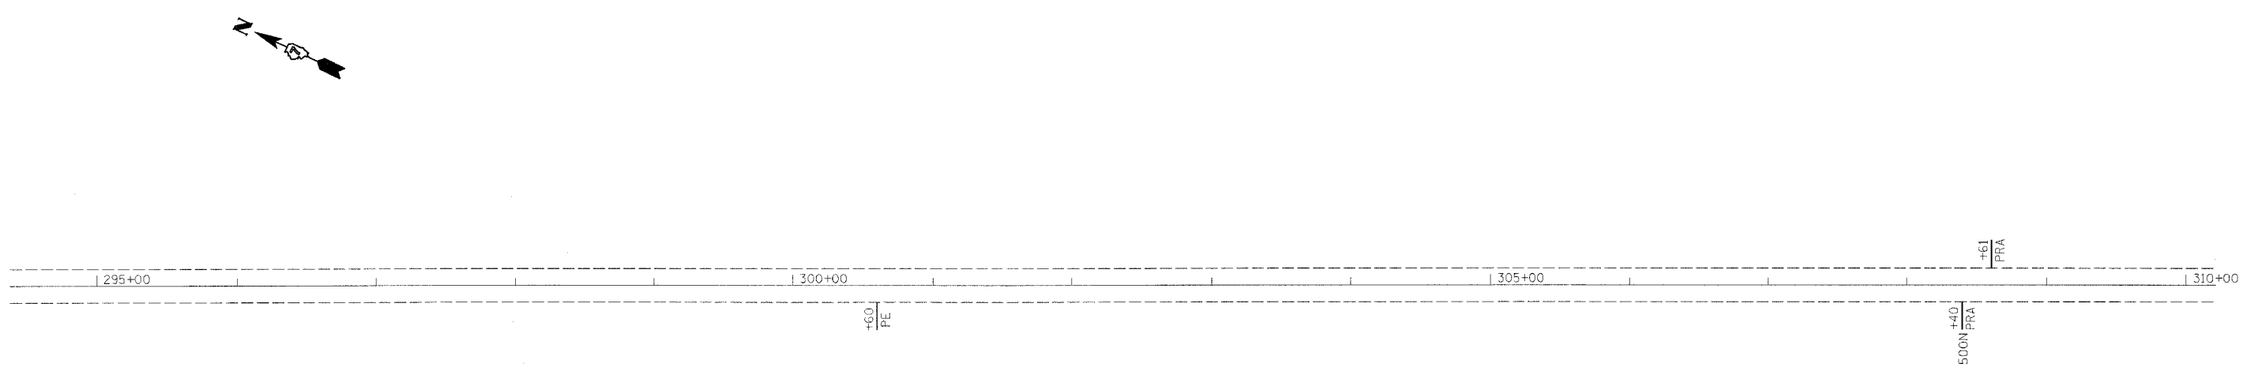

REVISIONS	
NAME	DATE

ILLINOIS DEPARTMENT OF TRANSPORTATION

STA. 280 + 00
TO
STA. 310 + 00

SCALE: VERT. HORIZ.
DATE

DRAWN BY
CHECKED BY