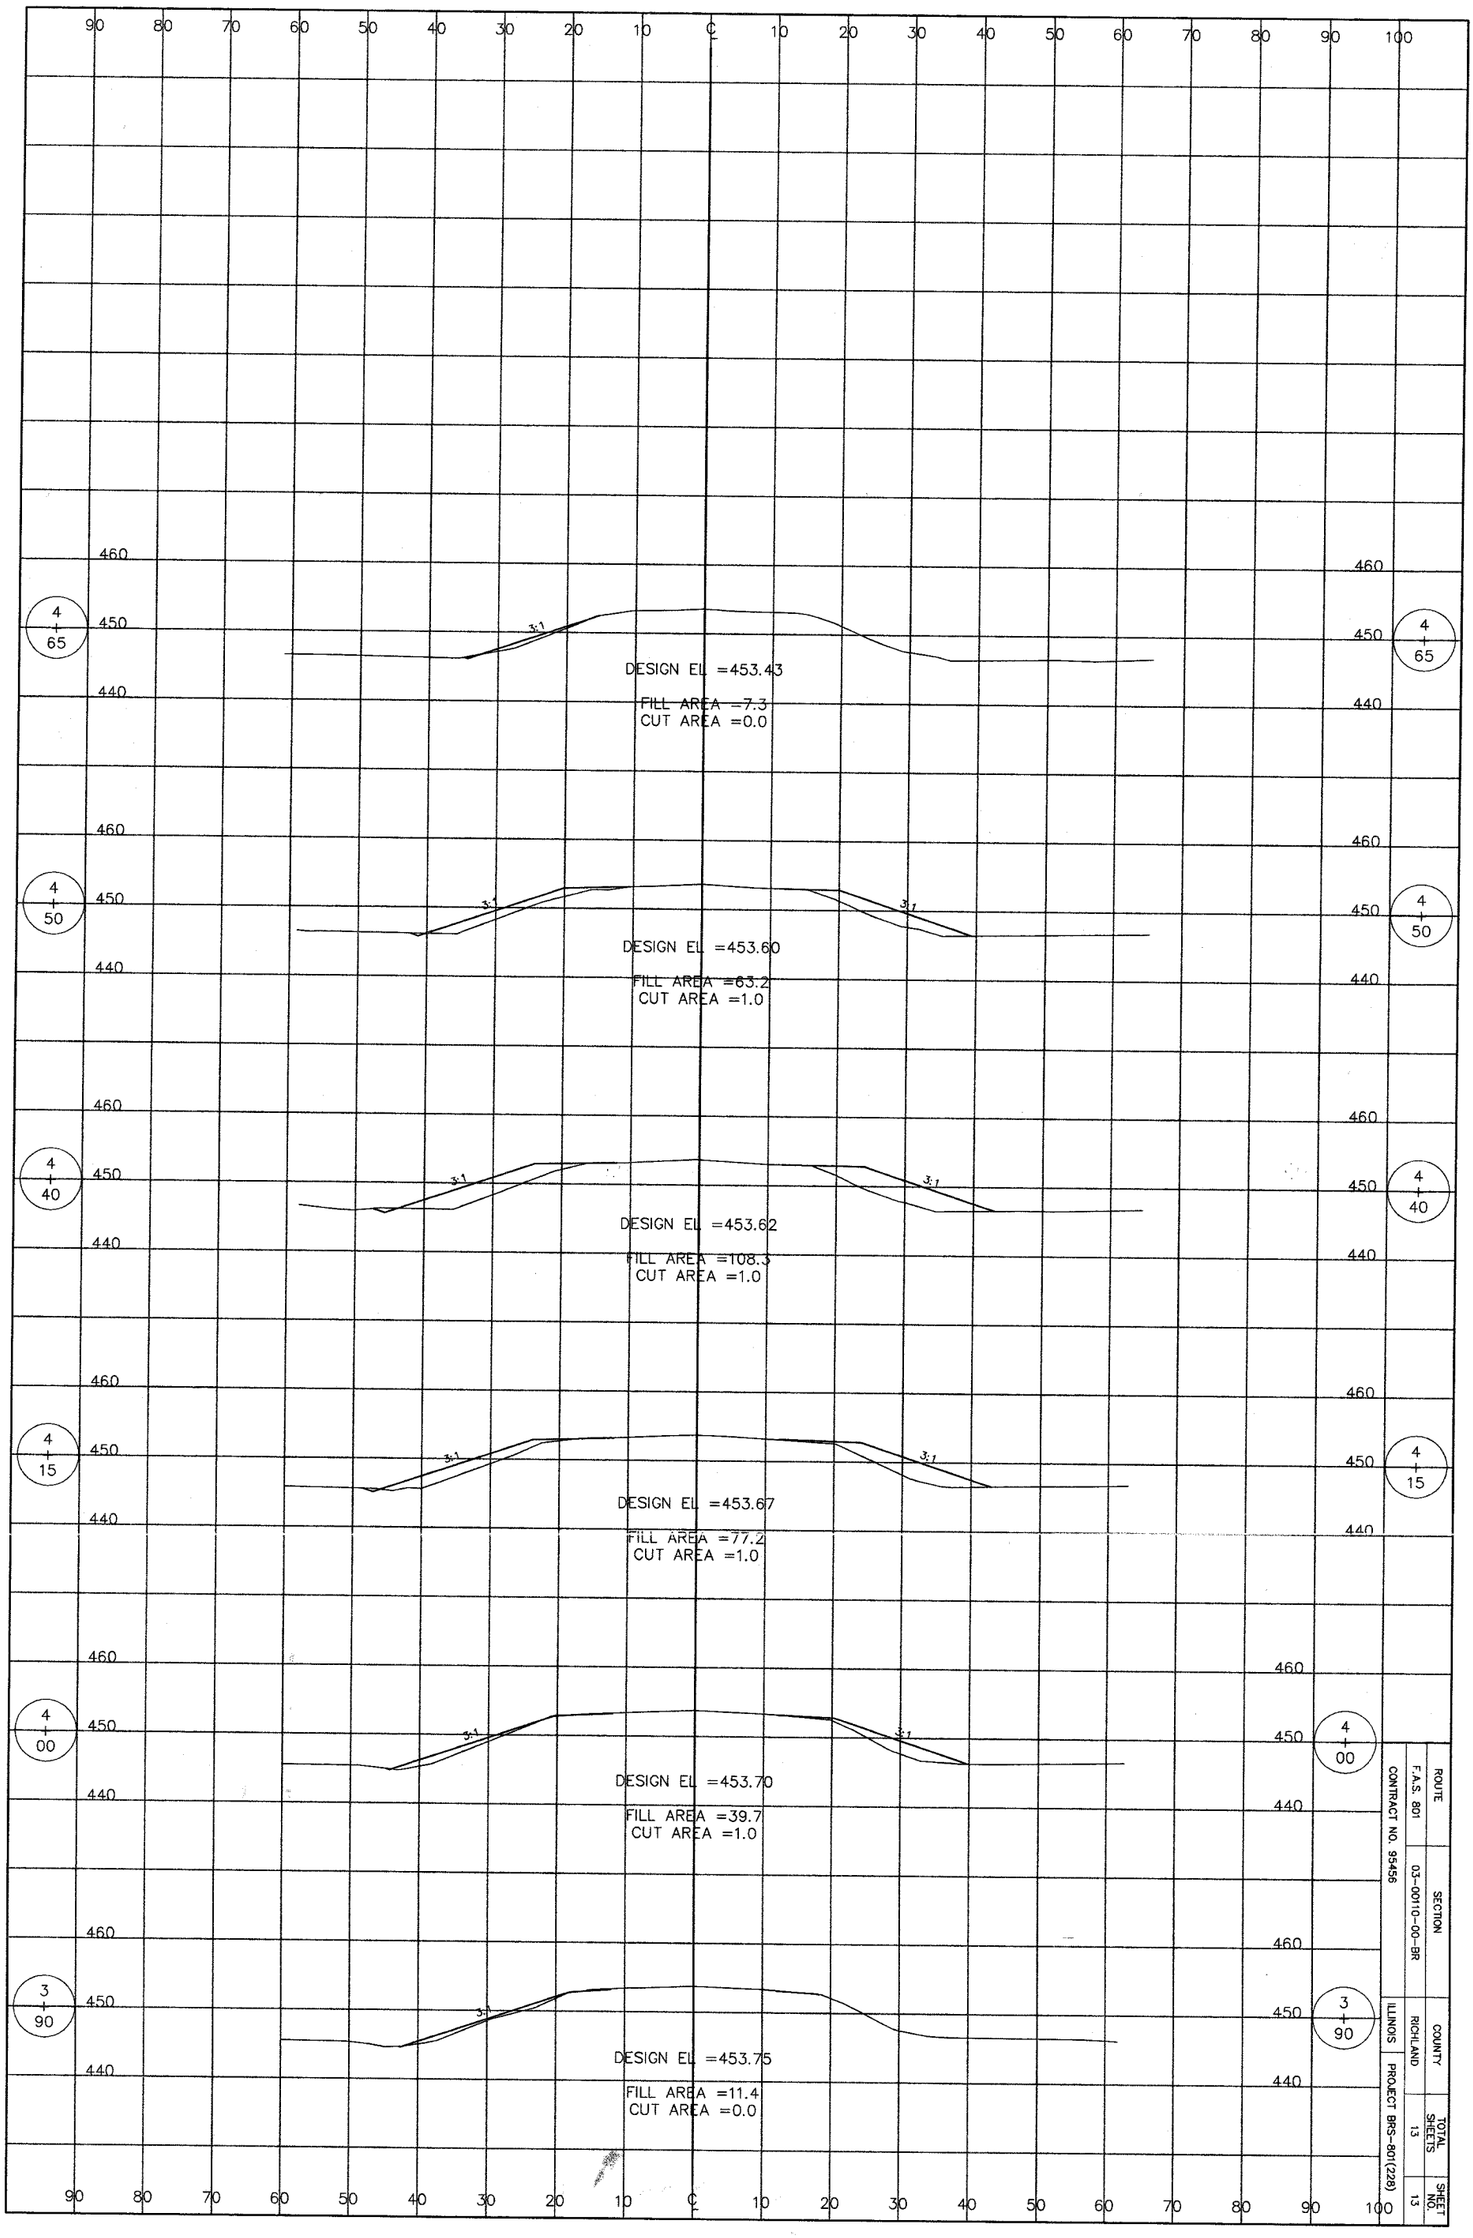

ROUTE	SECTION	COUNTY	TOTAL SHEETS	SHEET NO.
F.A.S. 801	03-00110-00-BR	RICHLAND	13	13

CONTRACT NO. 95456

ILLINOIS PROJECT BRS-801(228)