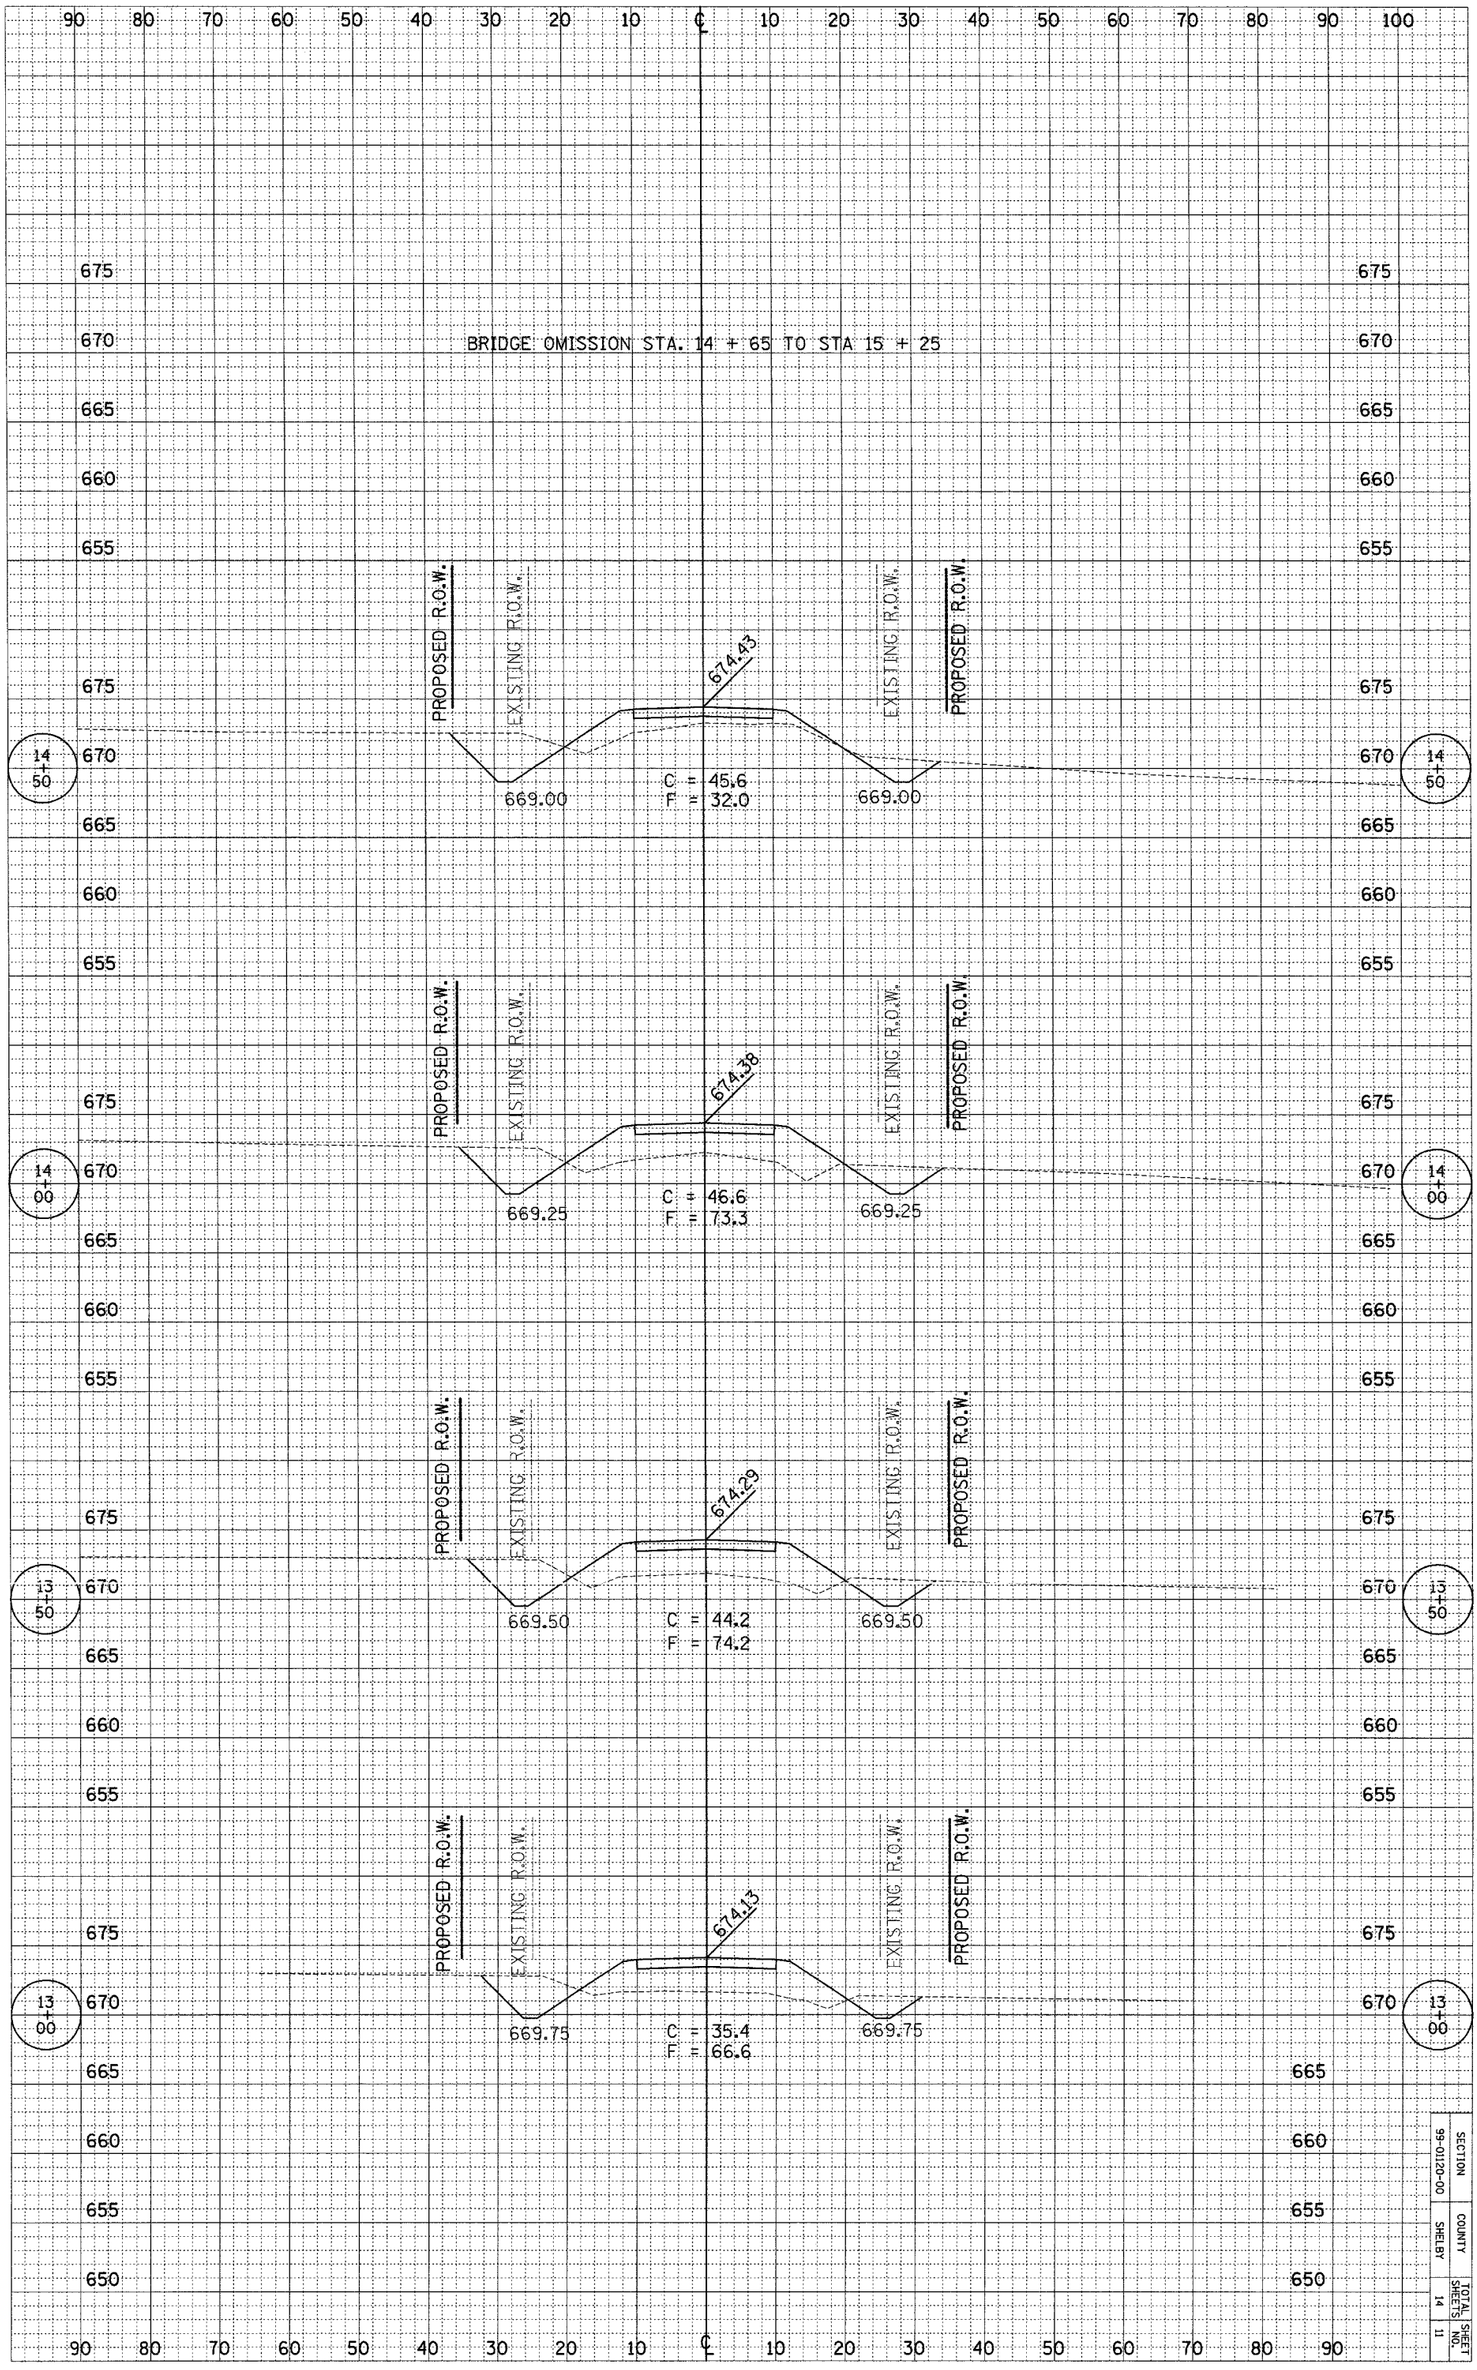

CONTRACT NO 95471

SECTION	COUNTY	TOTAL SHEETS	SHEET NO.
99-0120-00	SHELBY	14	11