ROUTE NO.	SECTION	COUNTY	TOTAL SHEETS	SHEET NO.
S.B.I. F.A.	05-00087-03-SP	EFFINGHAM	54	31
FED. ROAD DIST. NO. 7	ILLINOIS	FED. AID PROJECT-		
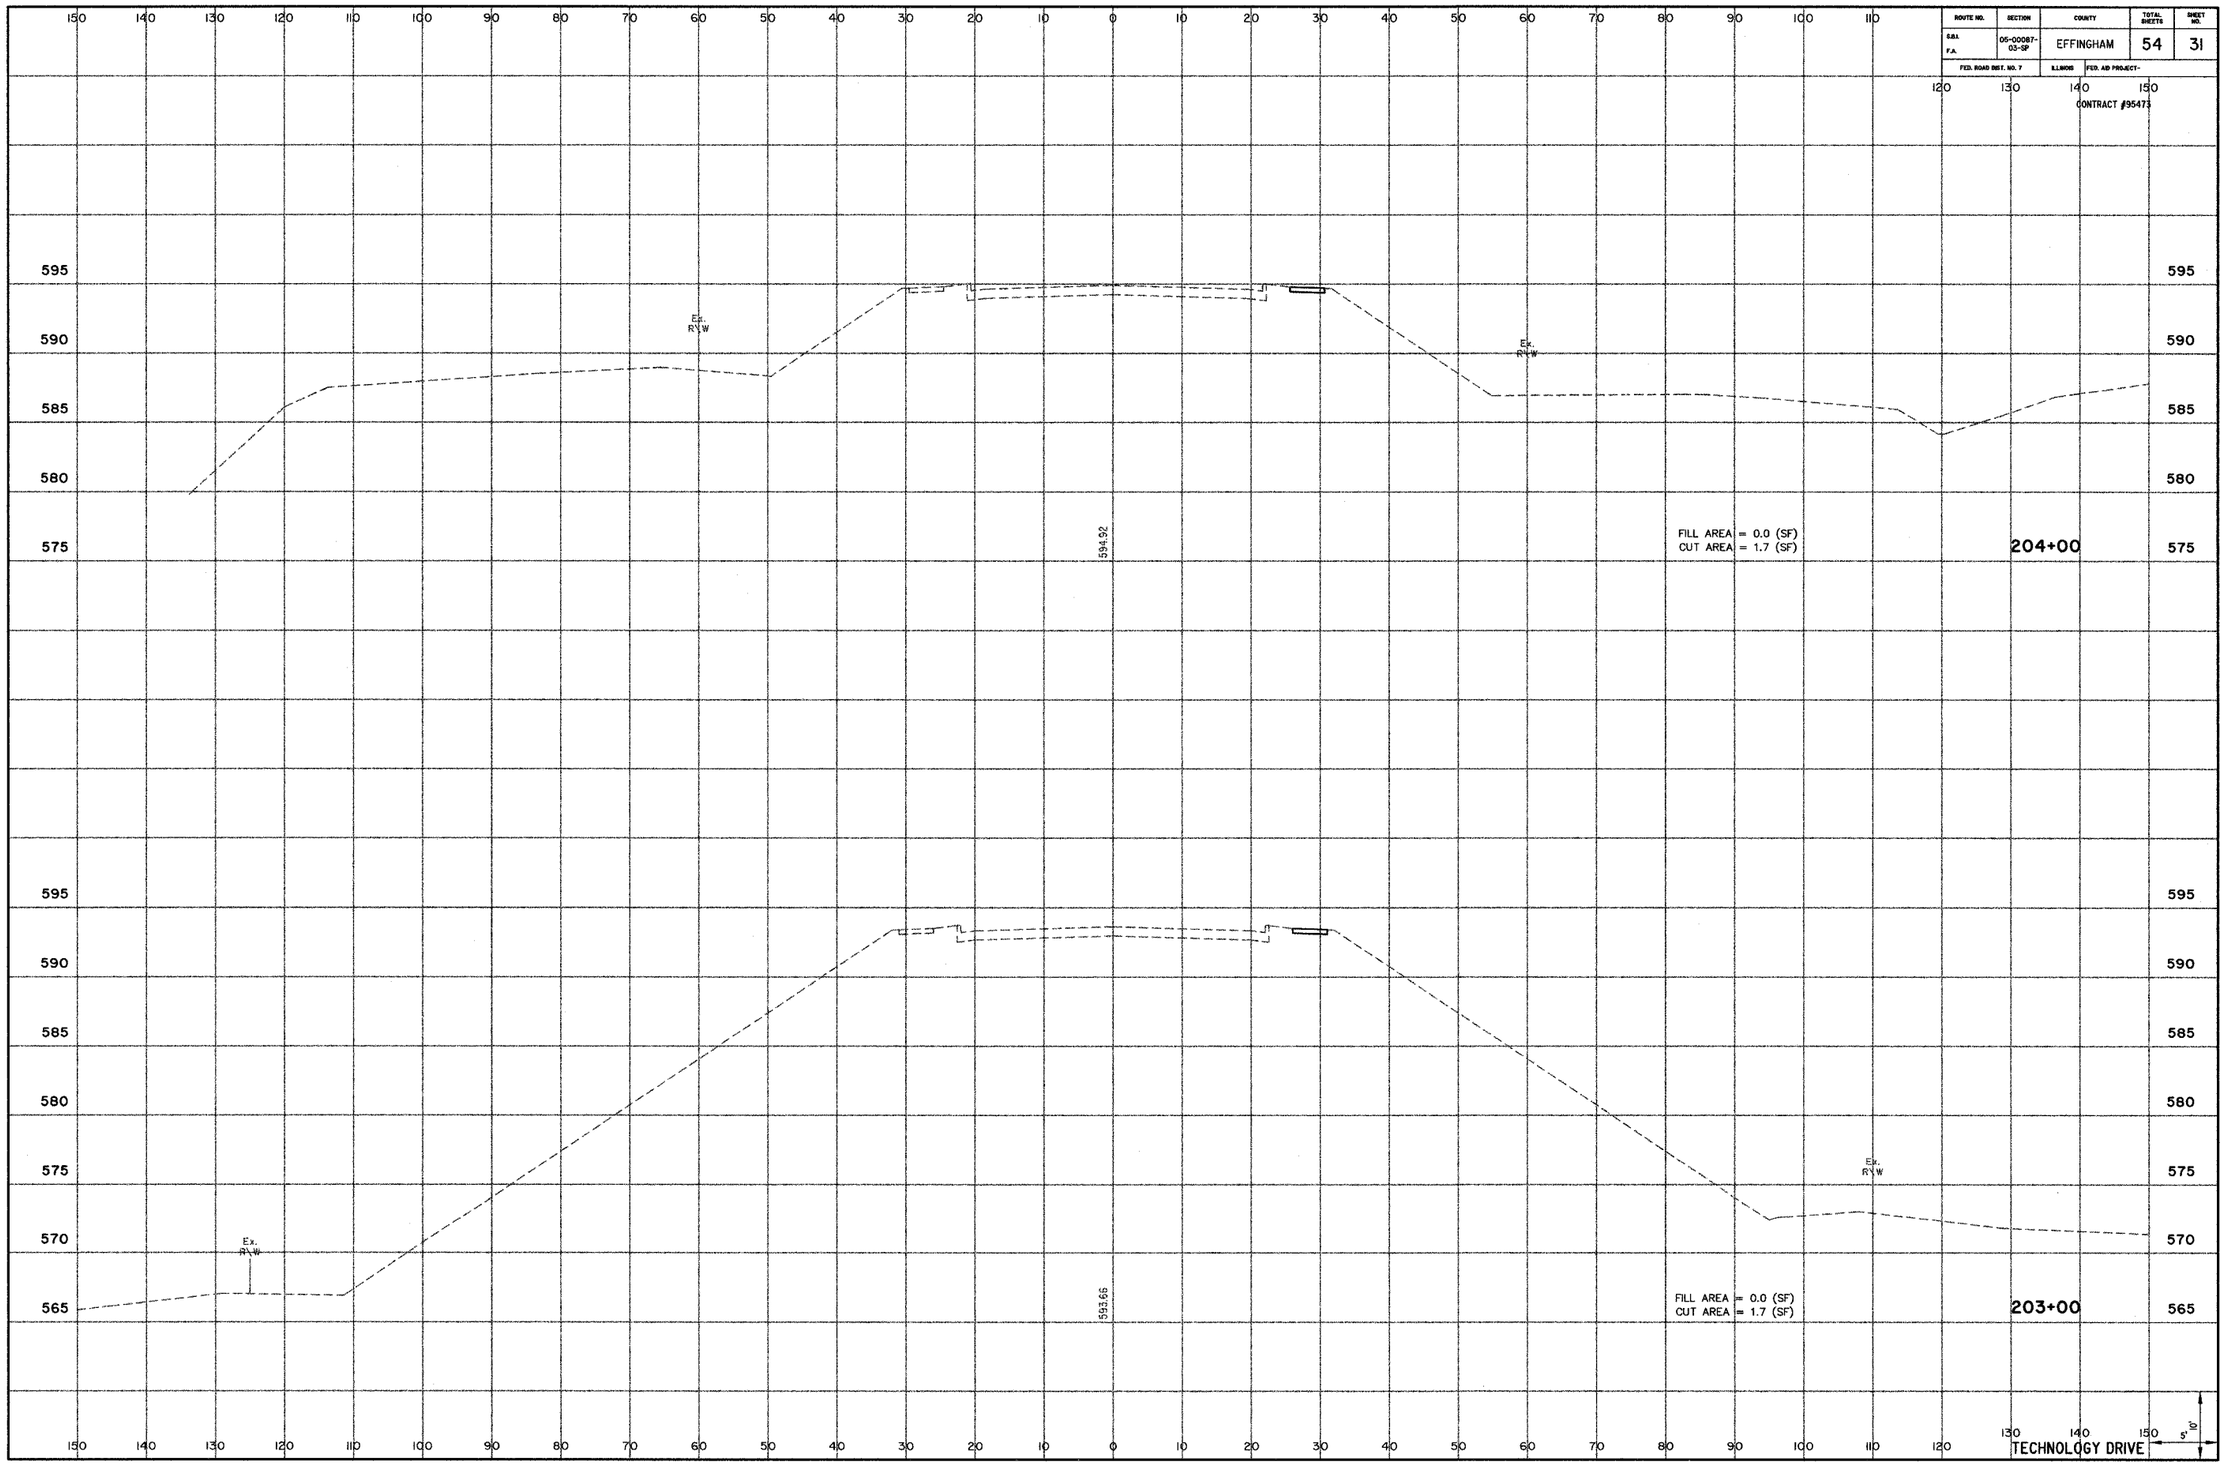
CONTRACT #95473