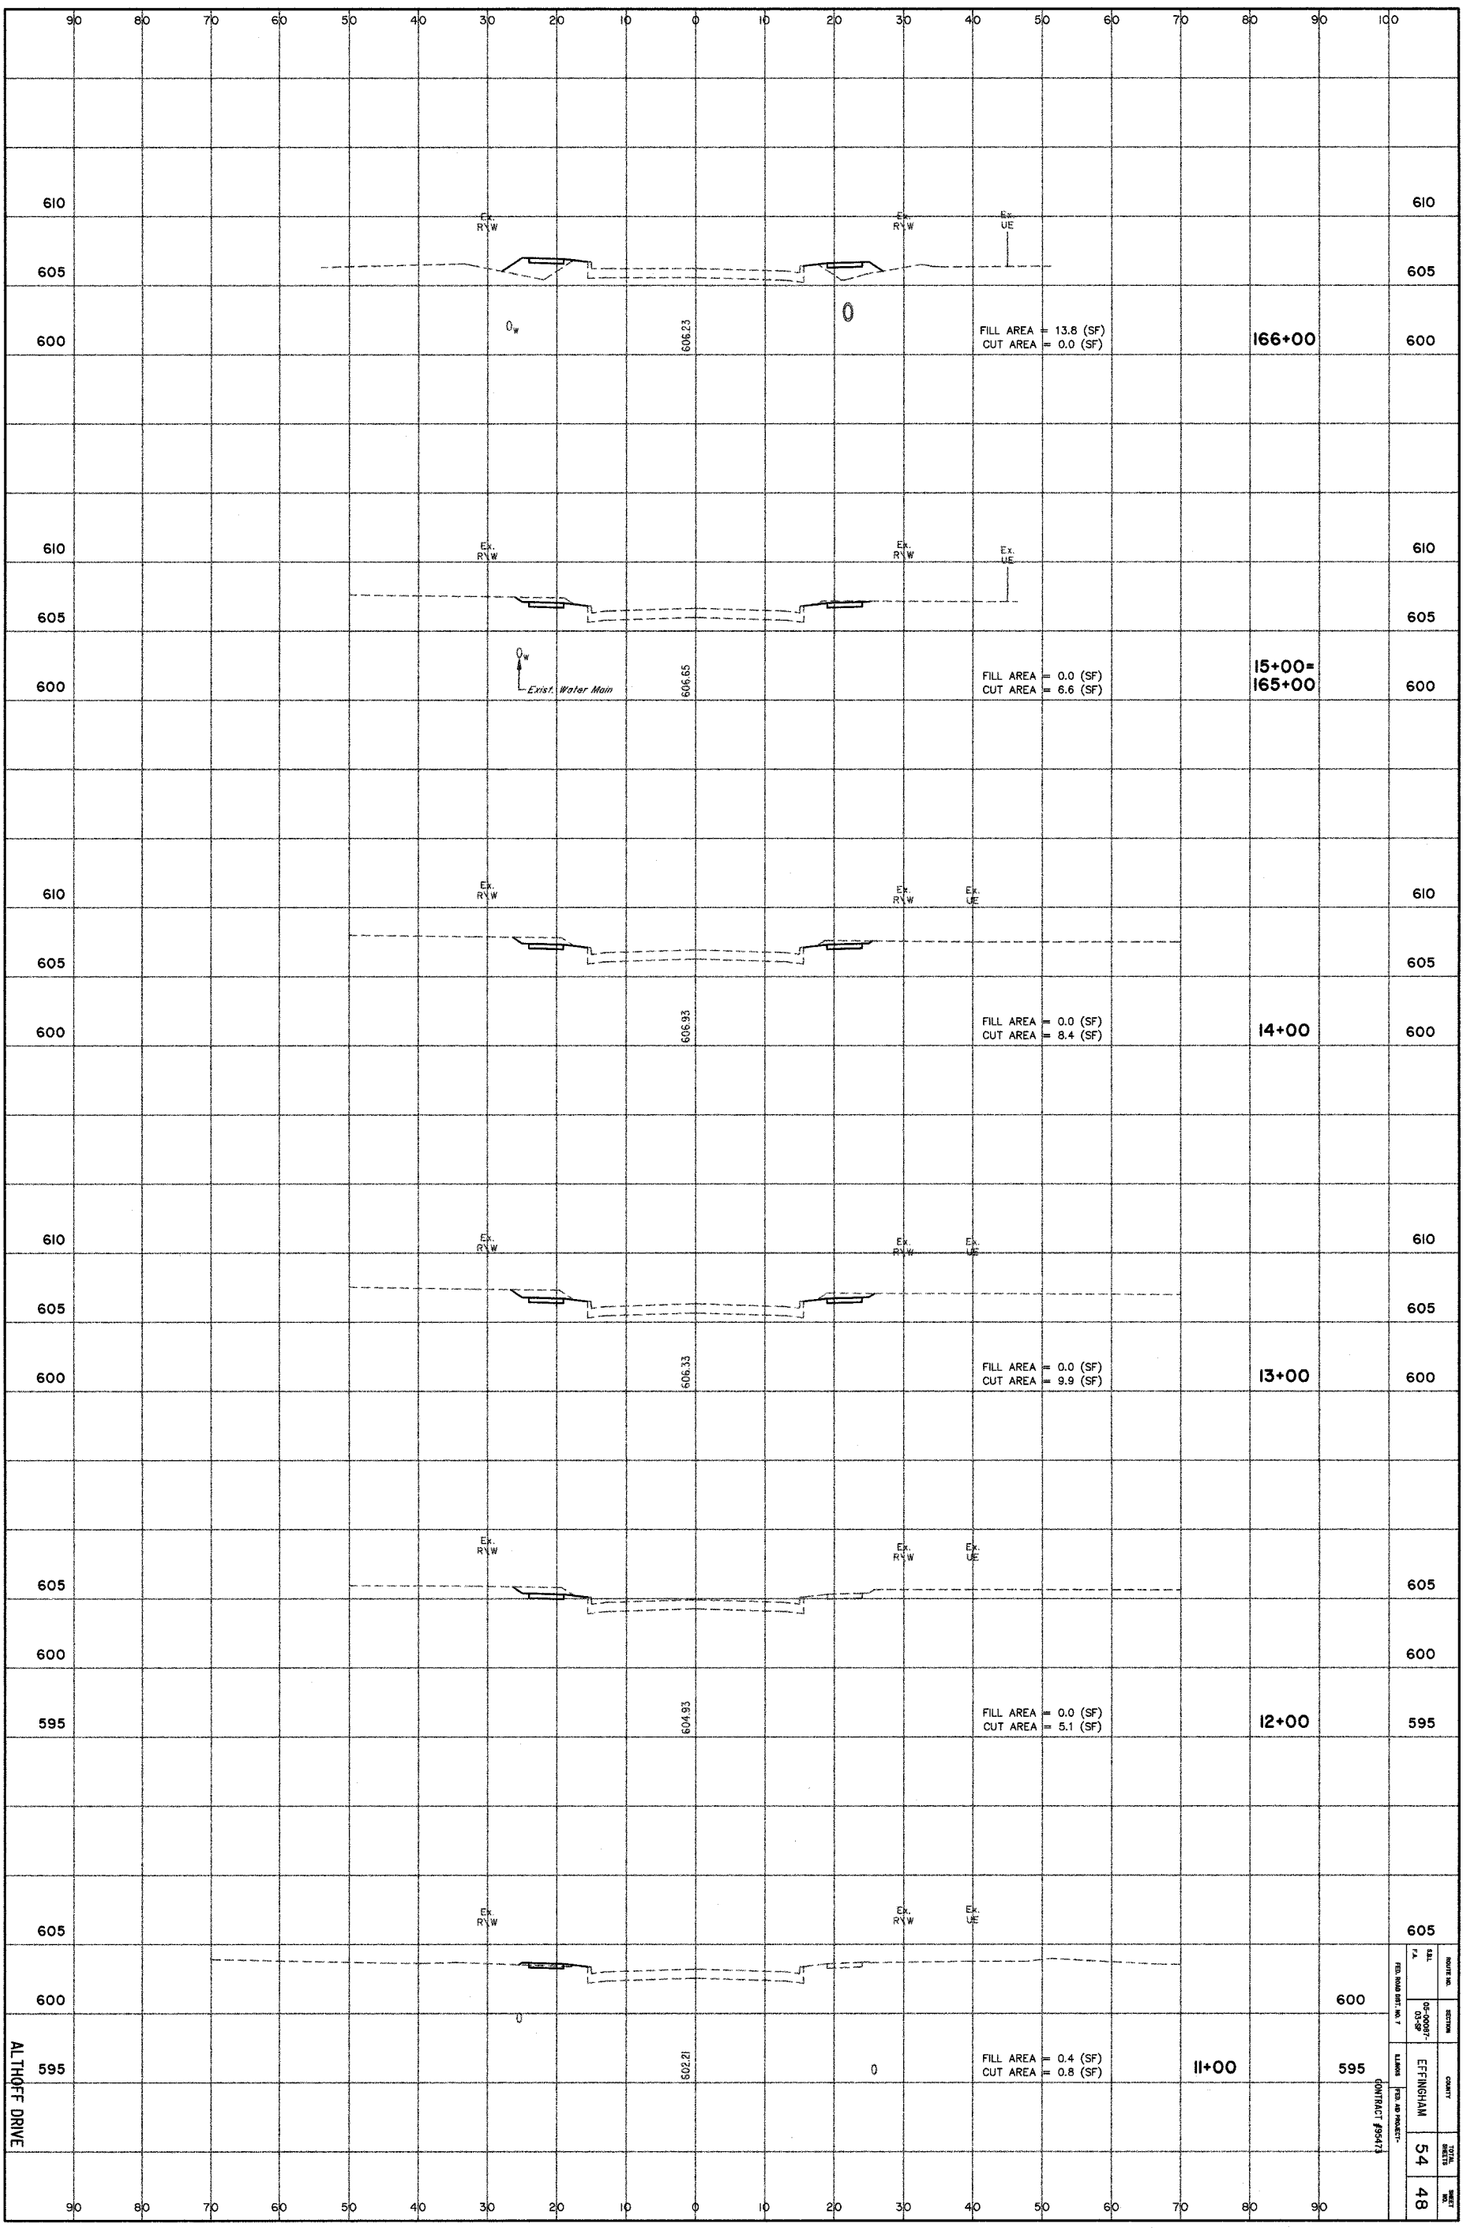

ROUTE NO.	SECTION	COUNTY	TOTAL SHEETS	SHEET NO.
F.A.	05-00017-03-GP	EFFINGHAM	54	48

FED. ROAD DIST. NO. 7 ILLINOIS FED. AID PROJECT-

CONTRACT #94473