PLOT DATE = 04\06\2006, 03:37 PM
FILE NAME = i:\06jobs\06s2020\cadd\road\sheet\C-303-SW.dgn
PLOT SCALE = 5.0562 ' / IN.
USER NAME = DAP

ORIGINAL SURVEY		BY	DATE
	SURVEYED		
	PLOTTED		
	TEMPLATE		
	AREAS		
NO.	AREAS CHECKED		

FINAL SURVEY		BY	DATE
	SURVEYED		
	PLOTTED		
NOTE BOOK	TEMPLATE		
	AREAS		
NO.	AREAS CHECKED		

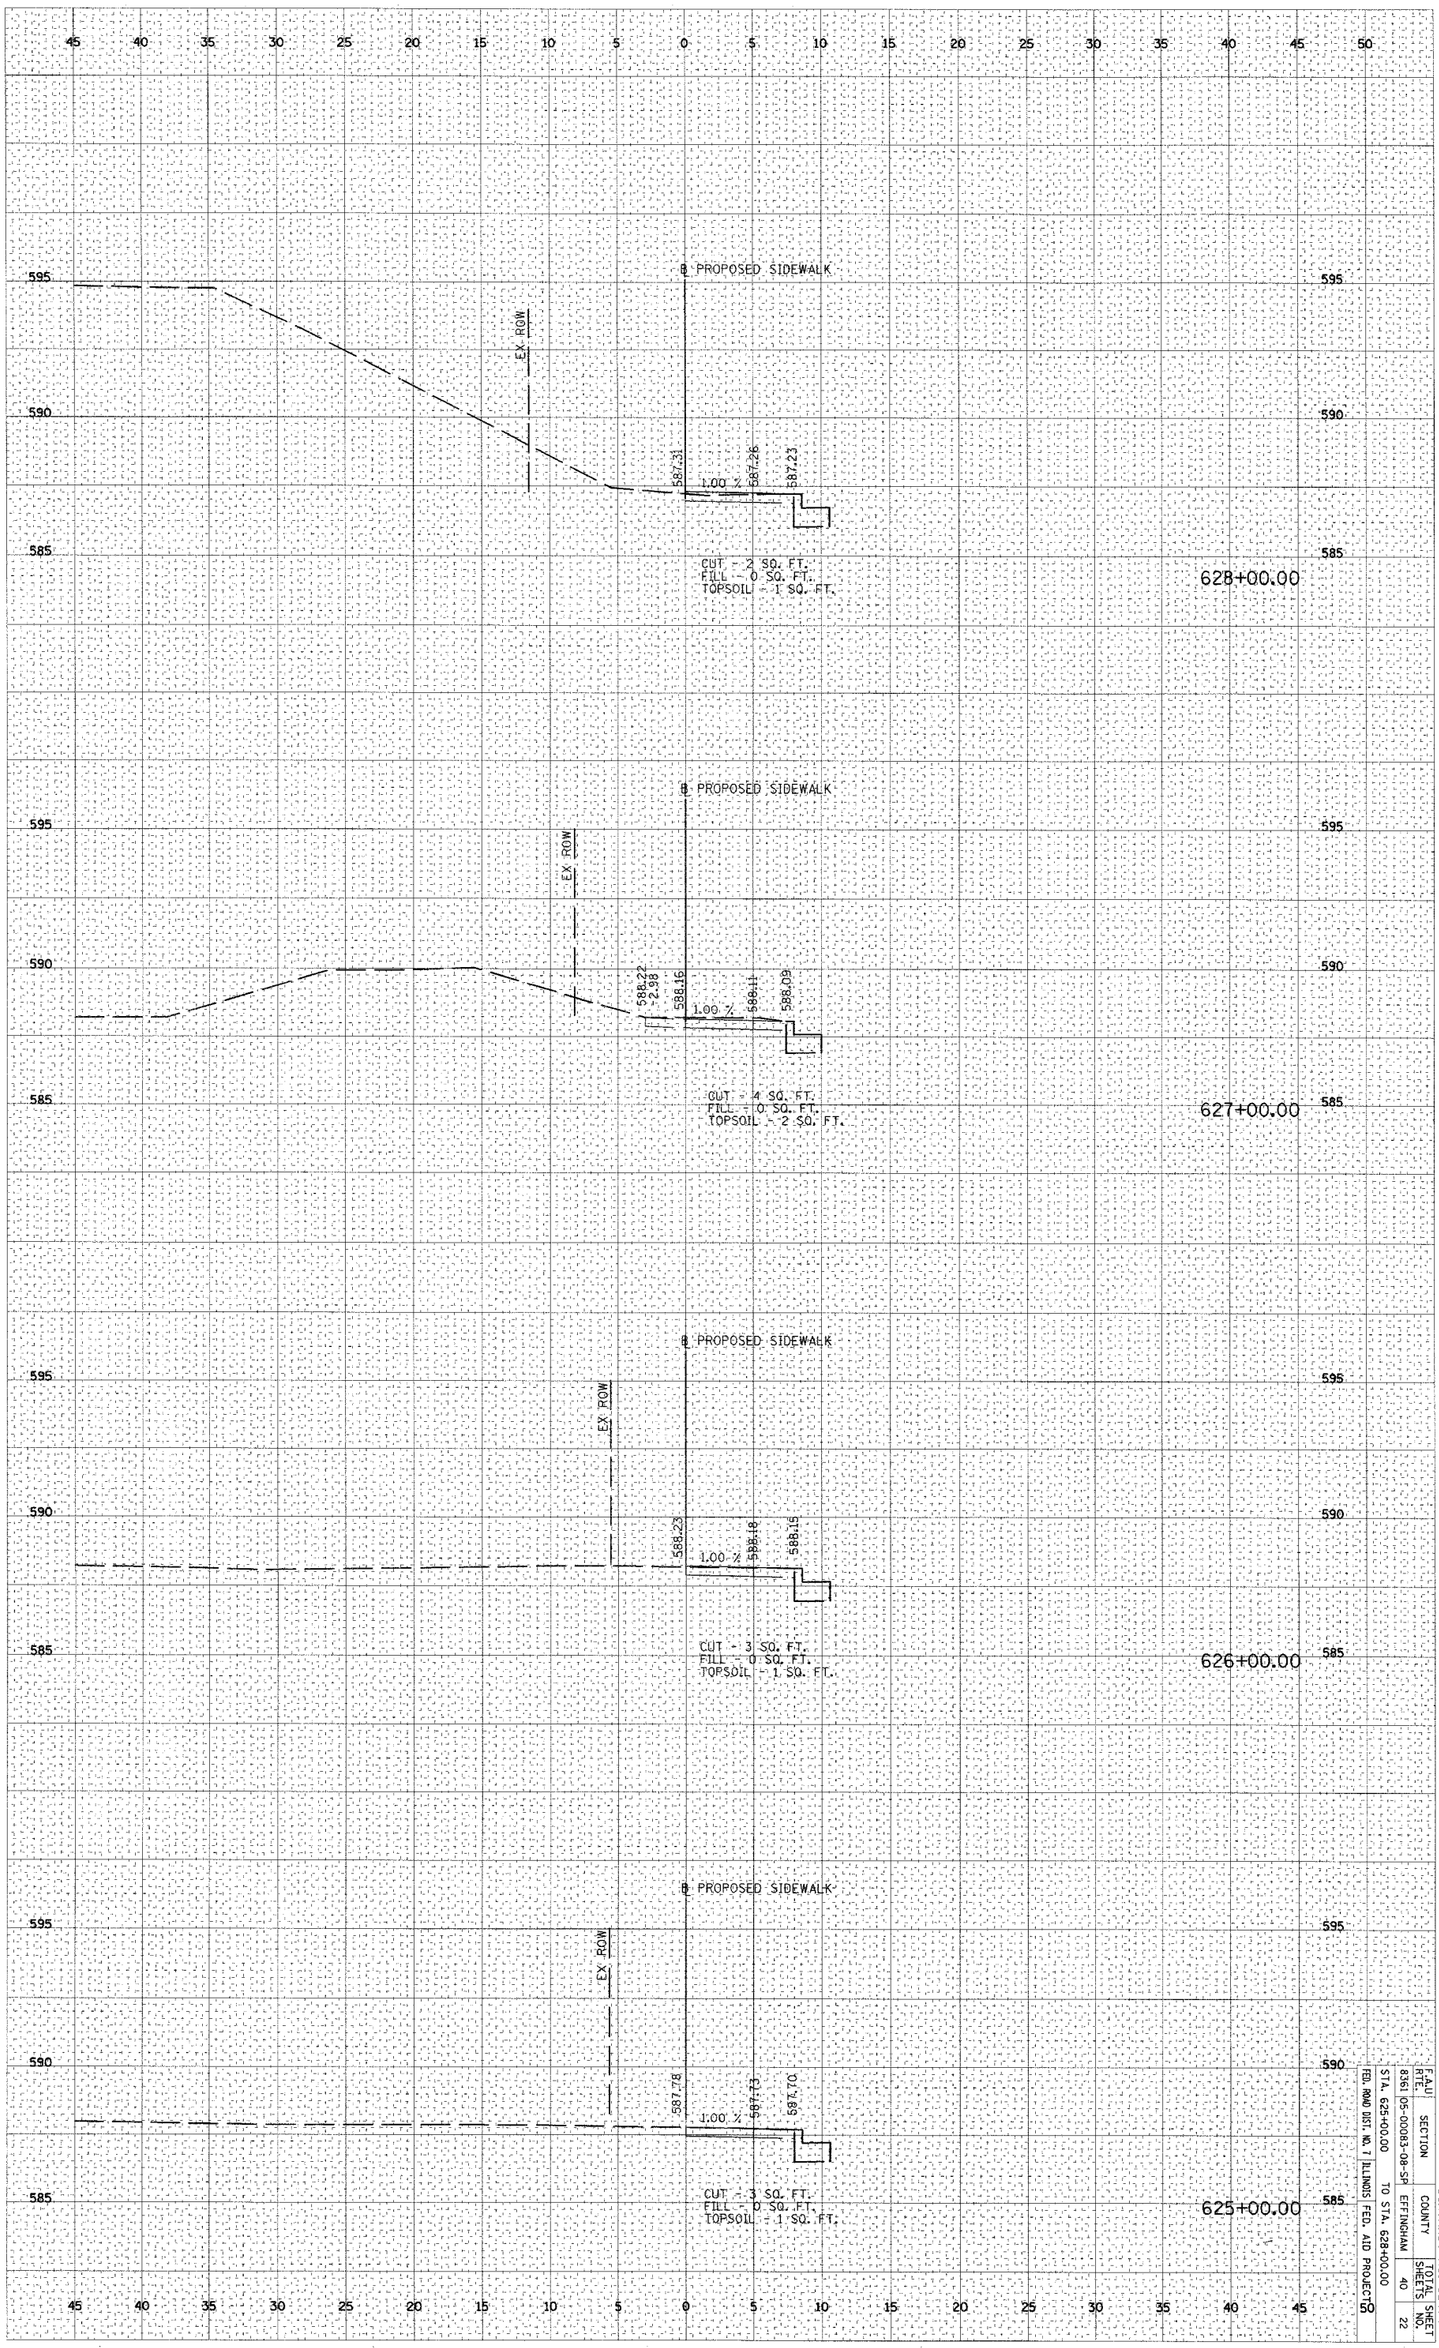

F.A.U. RTE.	SECTION	COUNTY	TOTAL SHEETS	SHEET NO.
8361	05-00083-08-SP	EFFINGHAM	40	22

STA. 625+00.00 TO STA. 628+00.00

FED. ROAD DIST. NO. 7 | ILLINOIS | FED. AID PROJECT

CONTRACT NO. 95474