ROUTE	SECTION	COUNTY	TOTAL SHEETS	SHEET NO.
FAS 1877	04-00160-00-RS	FRANKLIN	6	4
		CONTRACT No.: 99267		

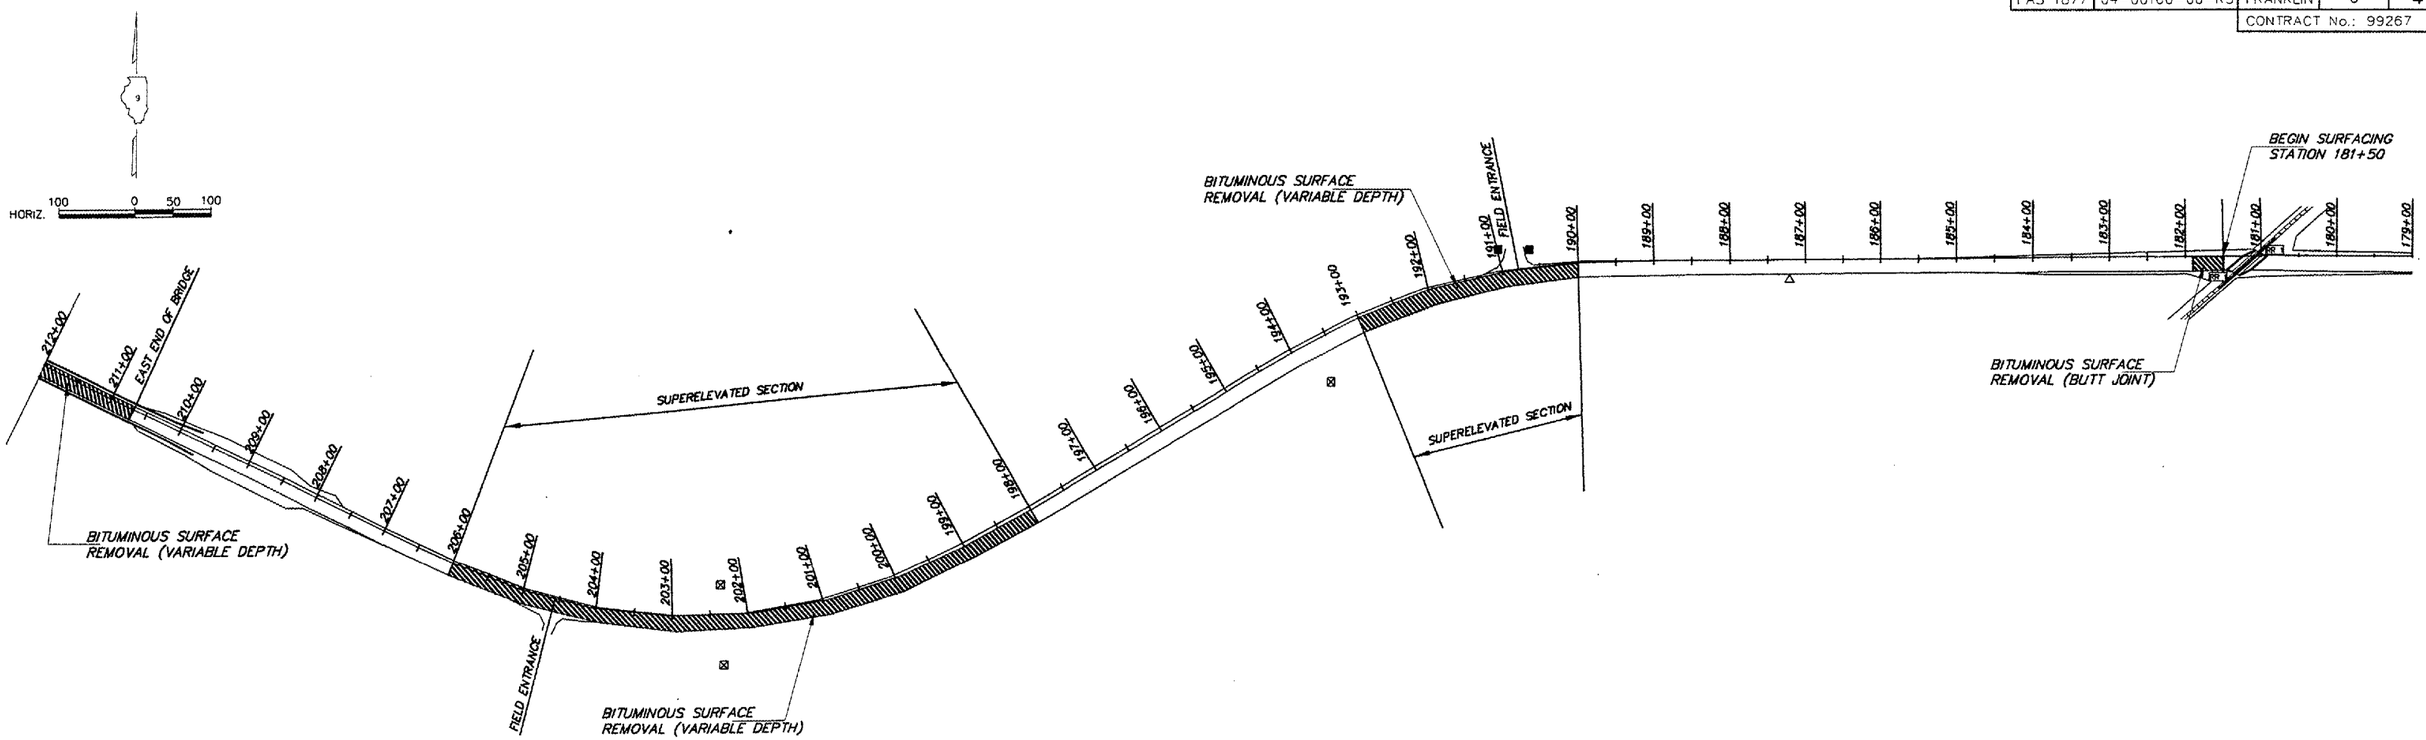

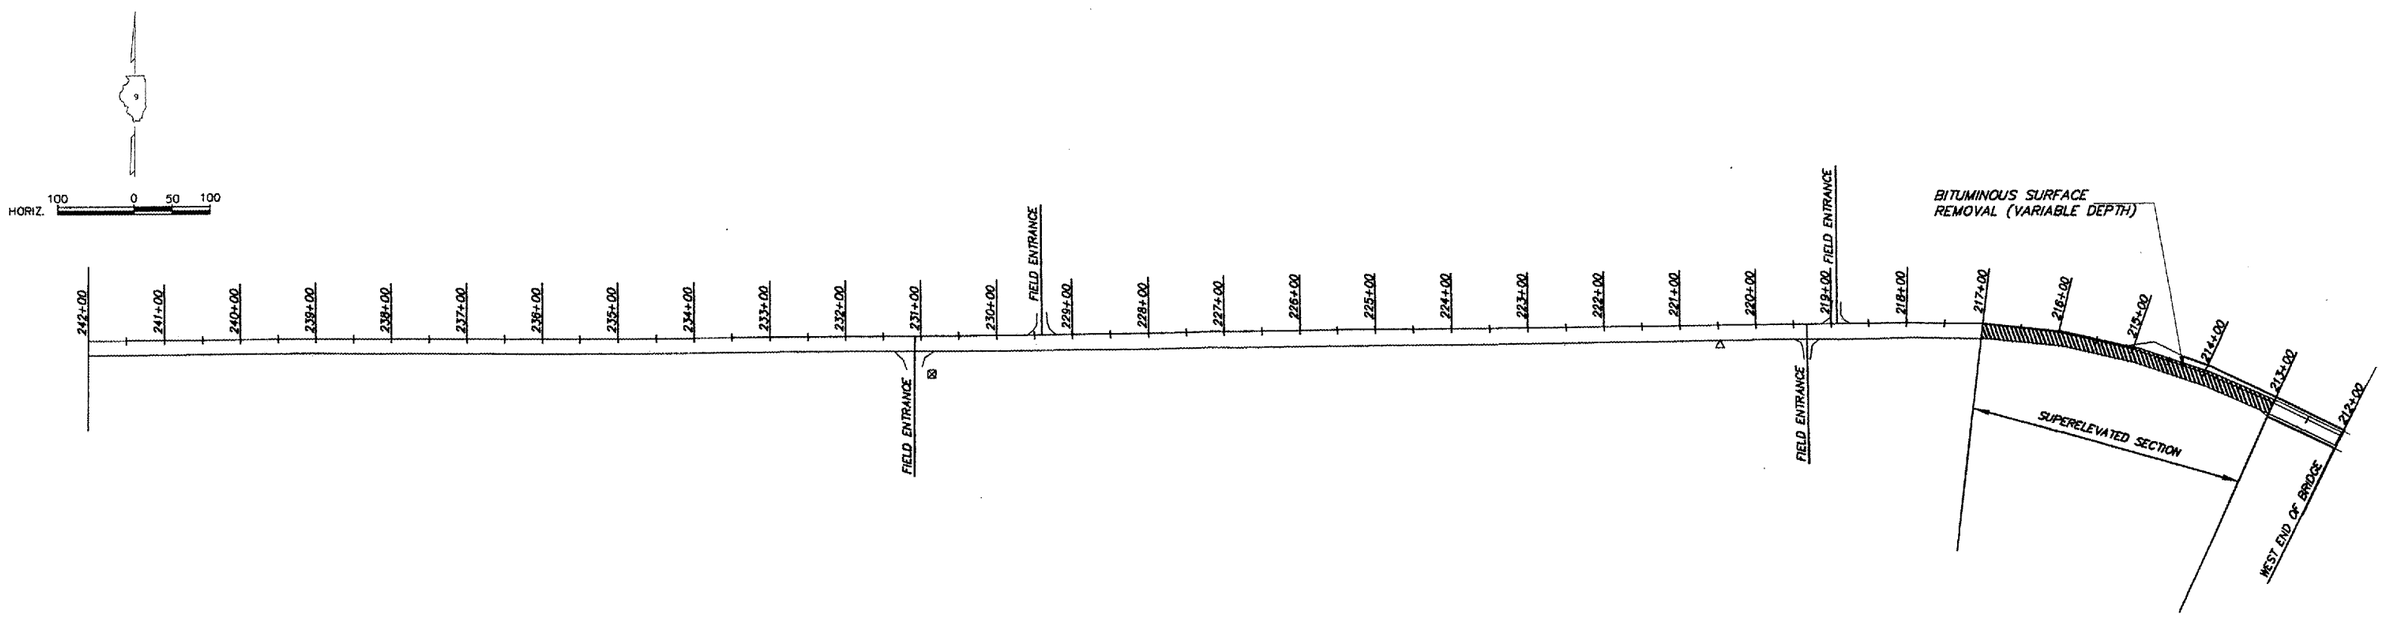

PLAN

STATION 180+00 TO 242+00

YELLOW BANKS ROAD FAS 1877