ROUTE	SECTION	COUNTY	TOTAL SHEETS	SHEET NO.
FAS 1877	04-00160-00-RS	FRANKLIN	6	6
		CONTRACT No.: 99267		

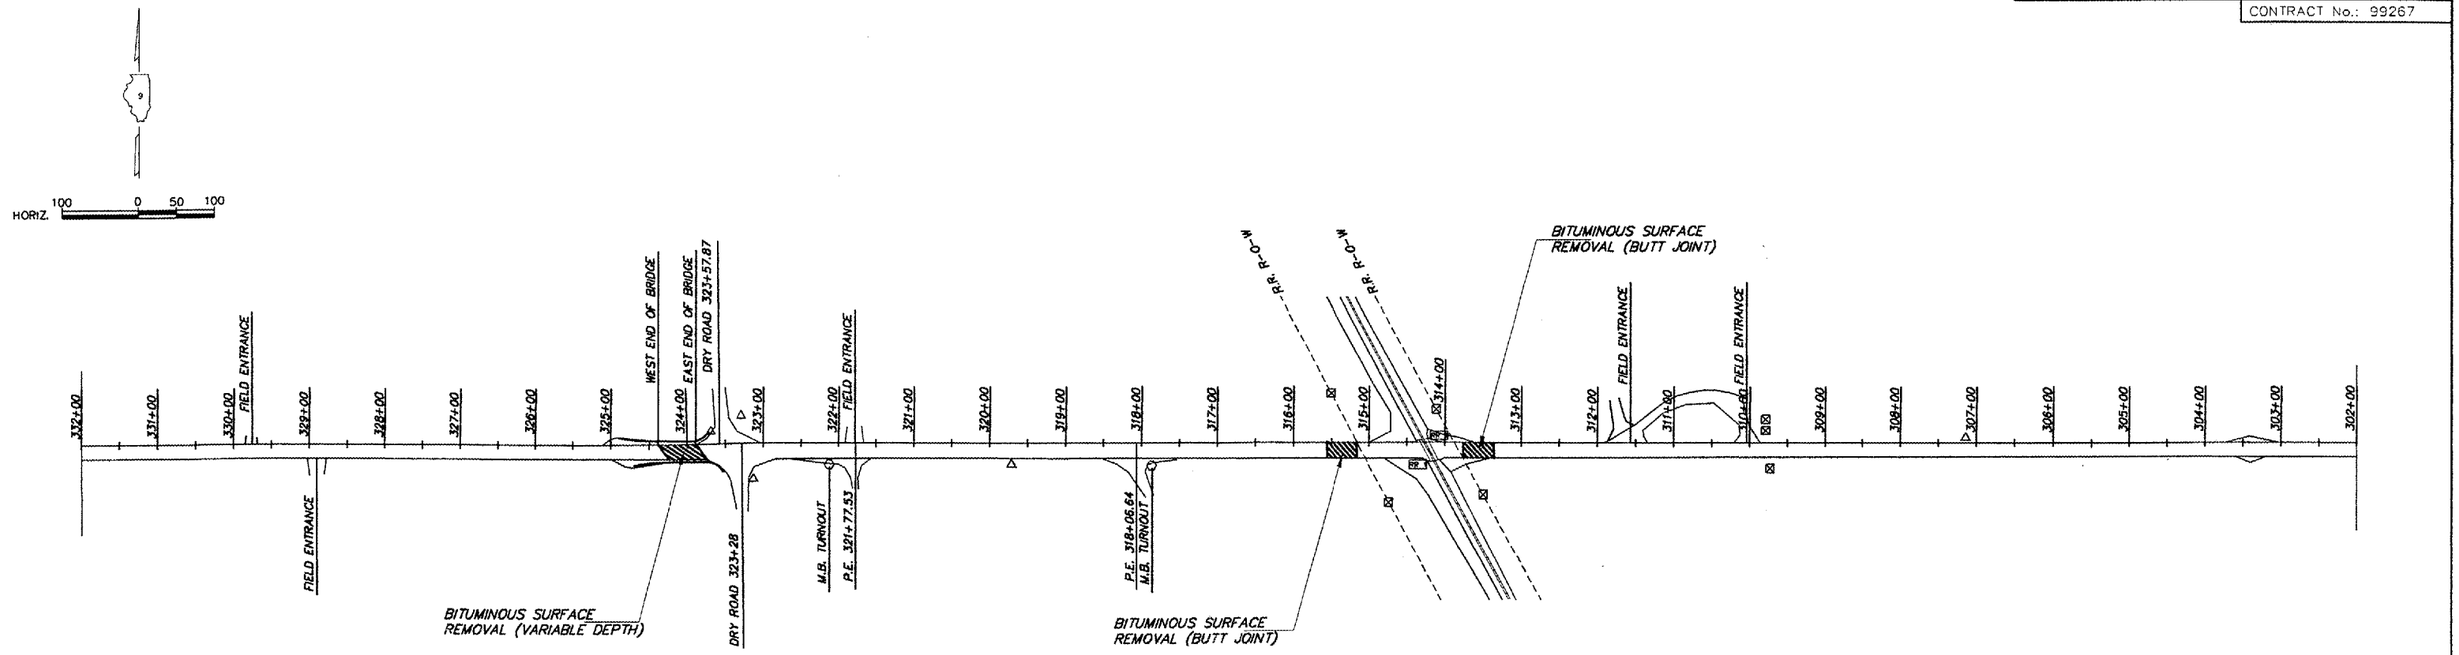

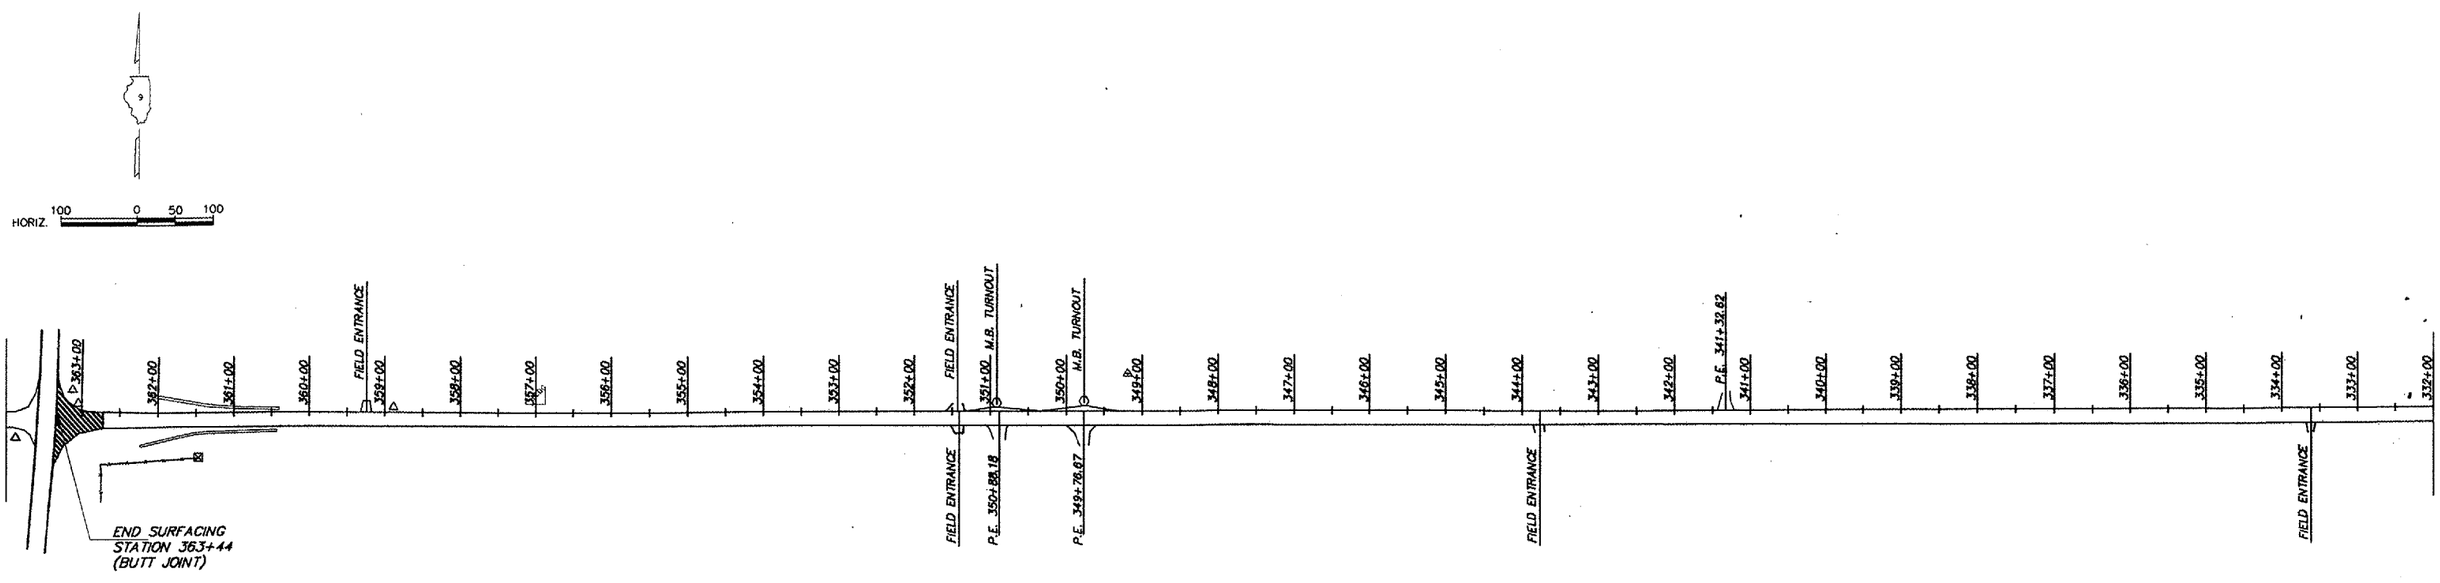

YELLOW BANKS ROAD FAS 1877

PLAN

STATION 302+00 TO 363+33