APR 05, 2006 11:24 AM BAK
I:\AIRPORTS\DEKALB\803-05TXYA\AIRPORT\SHEETS\TWY-A EXT\TXY-A-XS\R-309-TXYA.DWG - Layout1

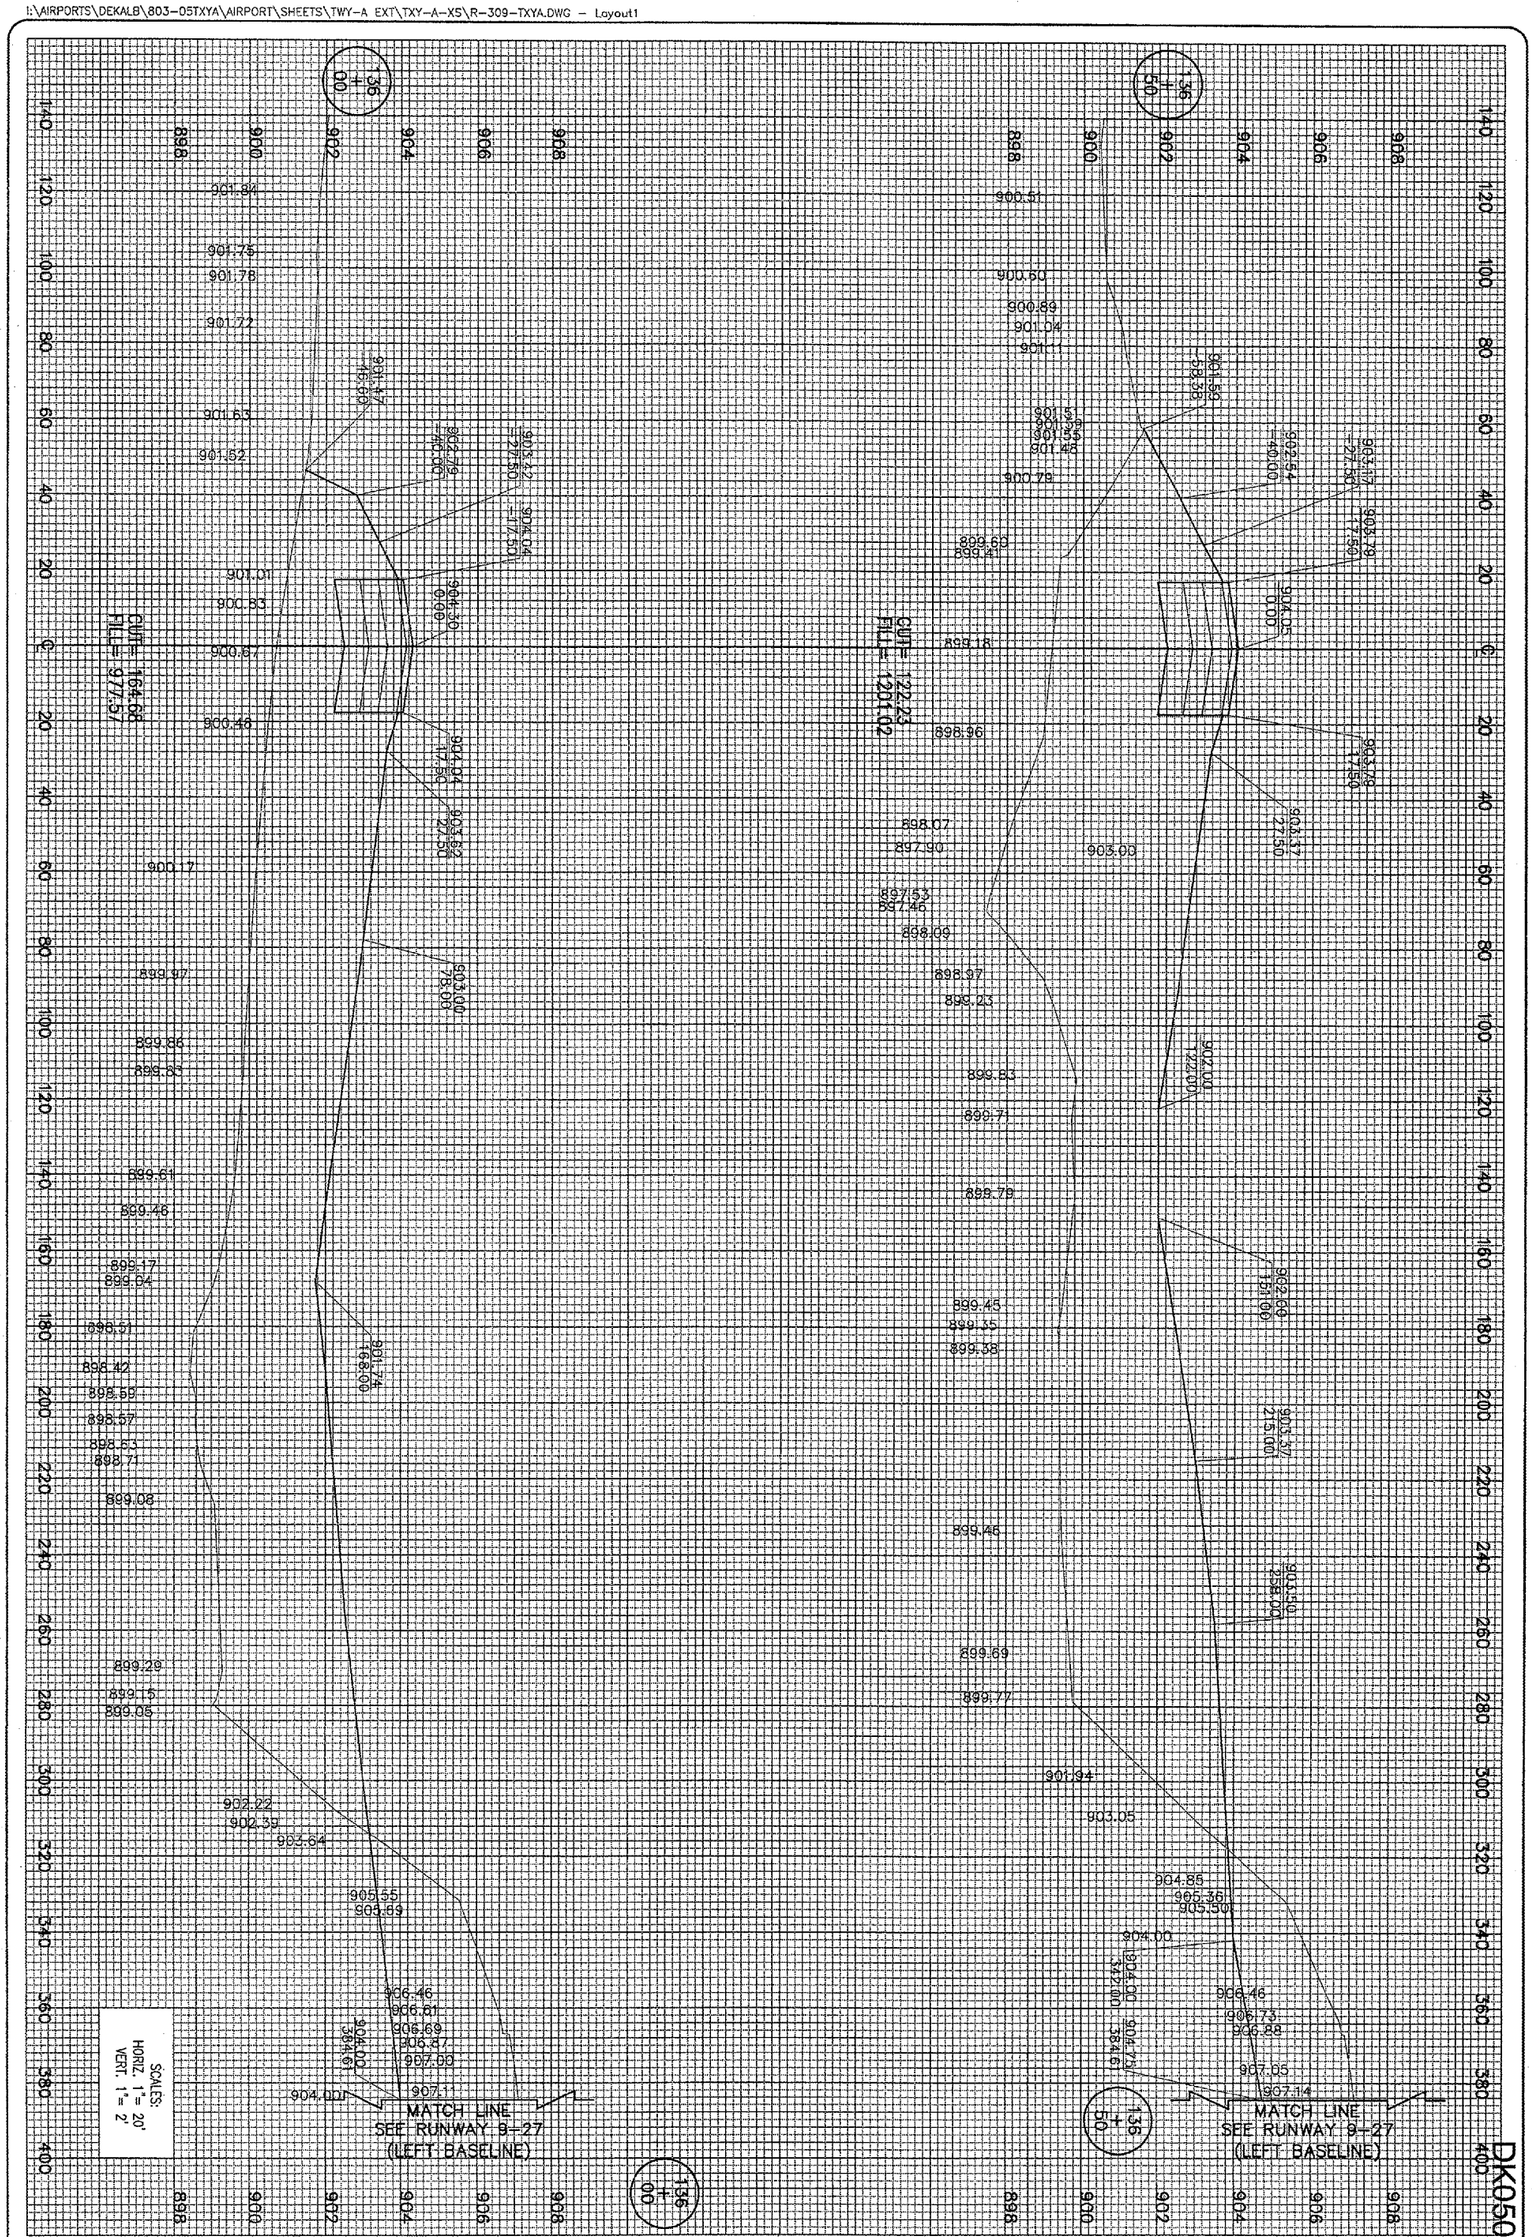

93
93 of 224 sheets

EXTEND
TAXIWAY "A"

PROPOSED CROSS-SECTIONS
FOR TAXIWAY "A"
STA. 136+00 TO STA. 136+50

HANSON

Hanson Professional Services Inc.
1525 South Sixth Street
Springfield, Illinois 62703-2886
Offices Nationwide

HD Project No. 803-05TXYAD 0800
Filename R-309-TXYA.DWG
Scale H. 1"=20' V. 1"=2'
Date 02/13/06

LAYOUT	MDR	02/13/06
DRAWN	MDR	02/13/06
REVIEWED	CAH	03/06/06

DTMA
DEKALB TAYLOR MUNICIPAL AIRPORT

IL. PROJ.: DKB-3448 A.I.P. PROJ.: 3-17-0139-B42

DATE	REVISION	BY