F.A.U. RTE.	SECTION	COUNTY	TOTAL SHEETS	SHEET NO.
3545	54-WRS-7	DuPAGE	235	146
STA. 222+50		TO STA. 223+00		
FED. ROAD DIST. NO.	ILLINOIS	FED. AID PROJECT		
CONTRACT NO. 62291				

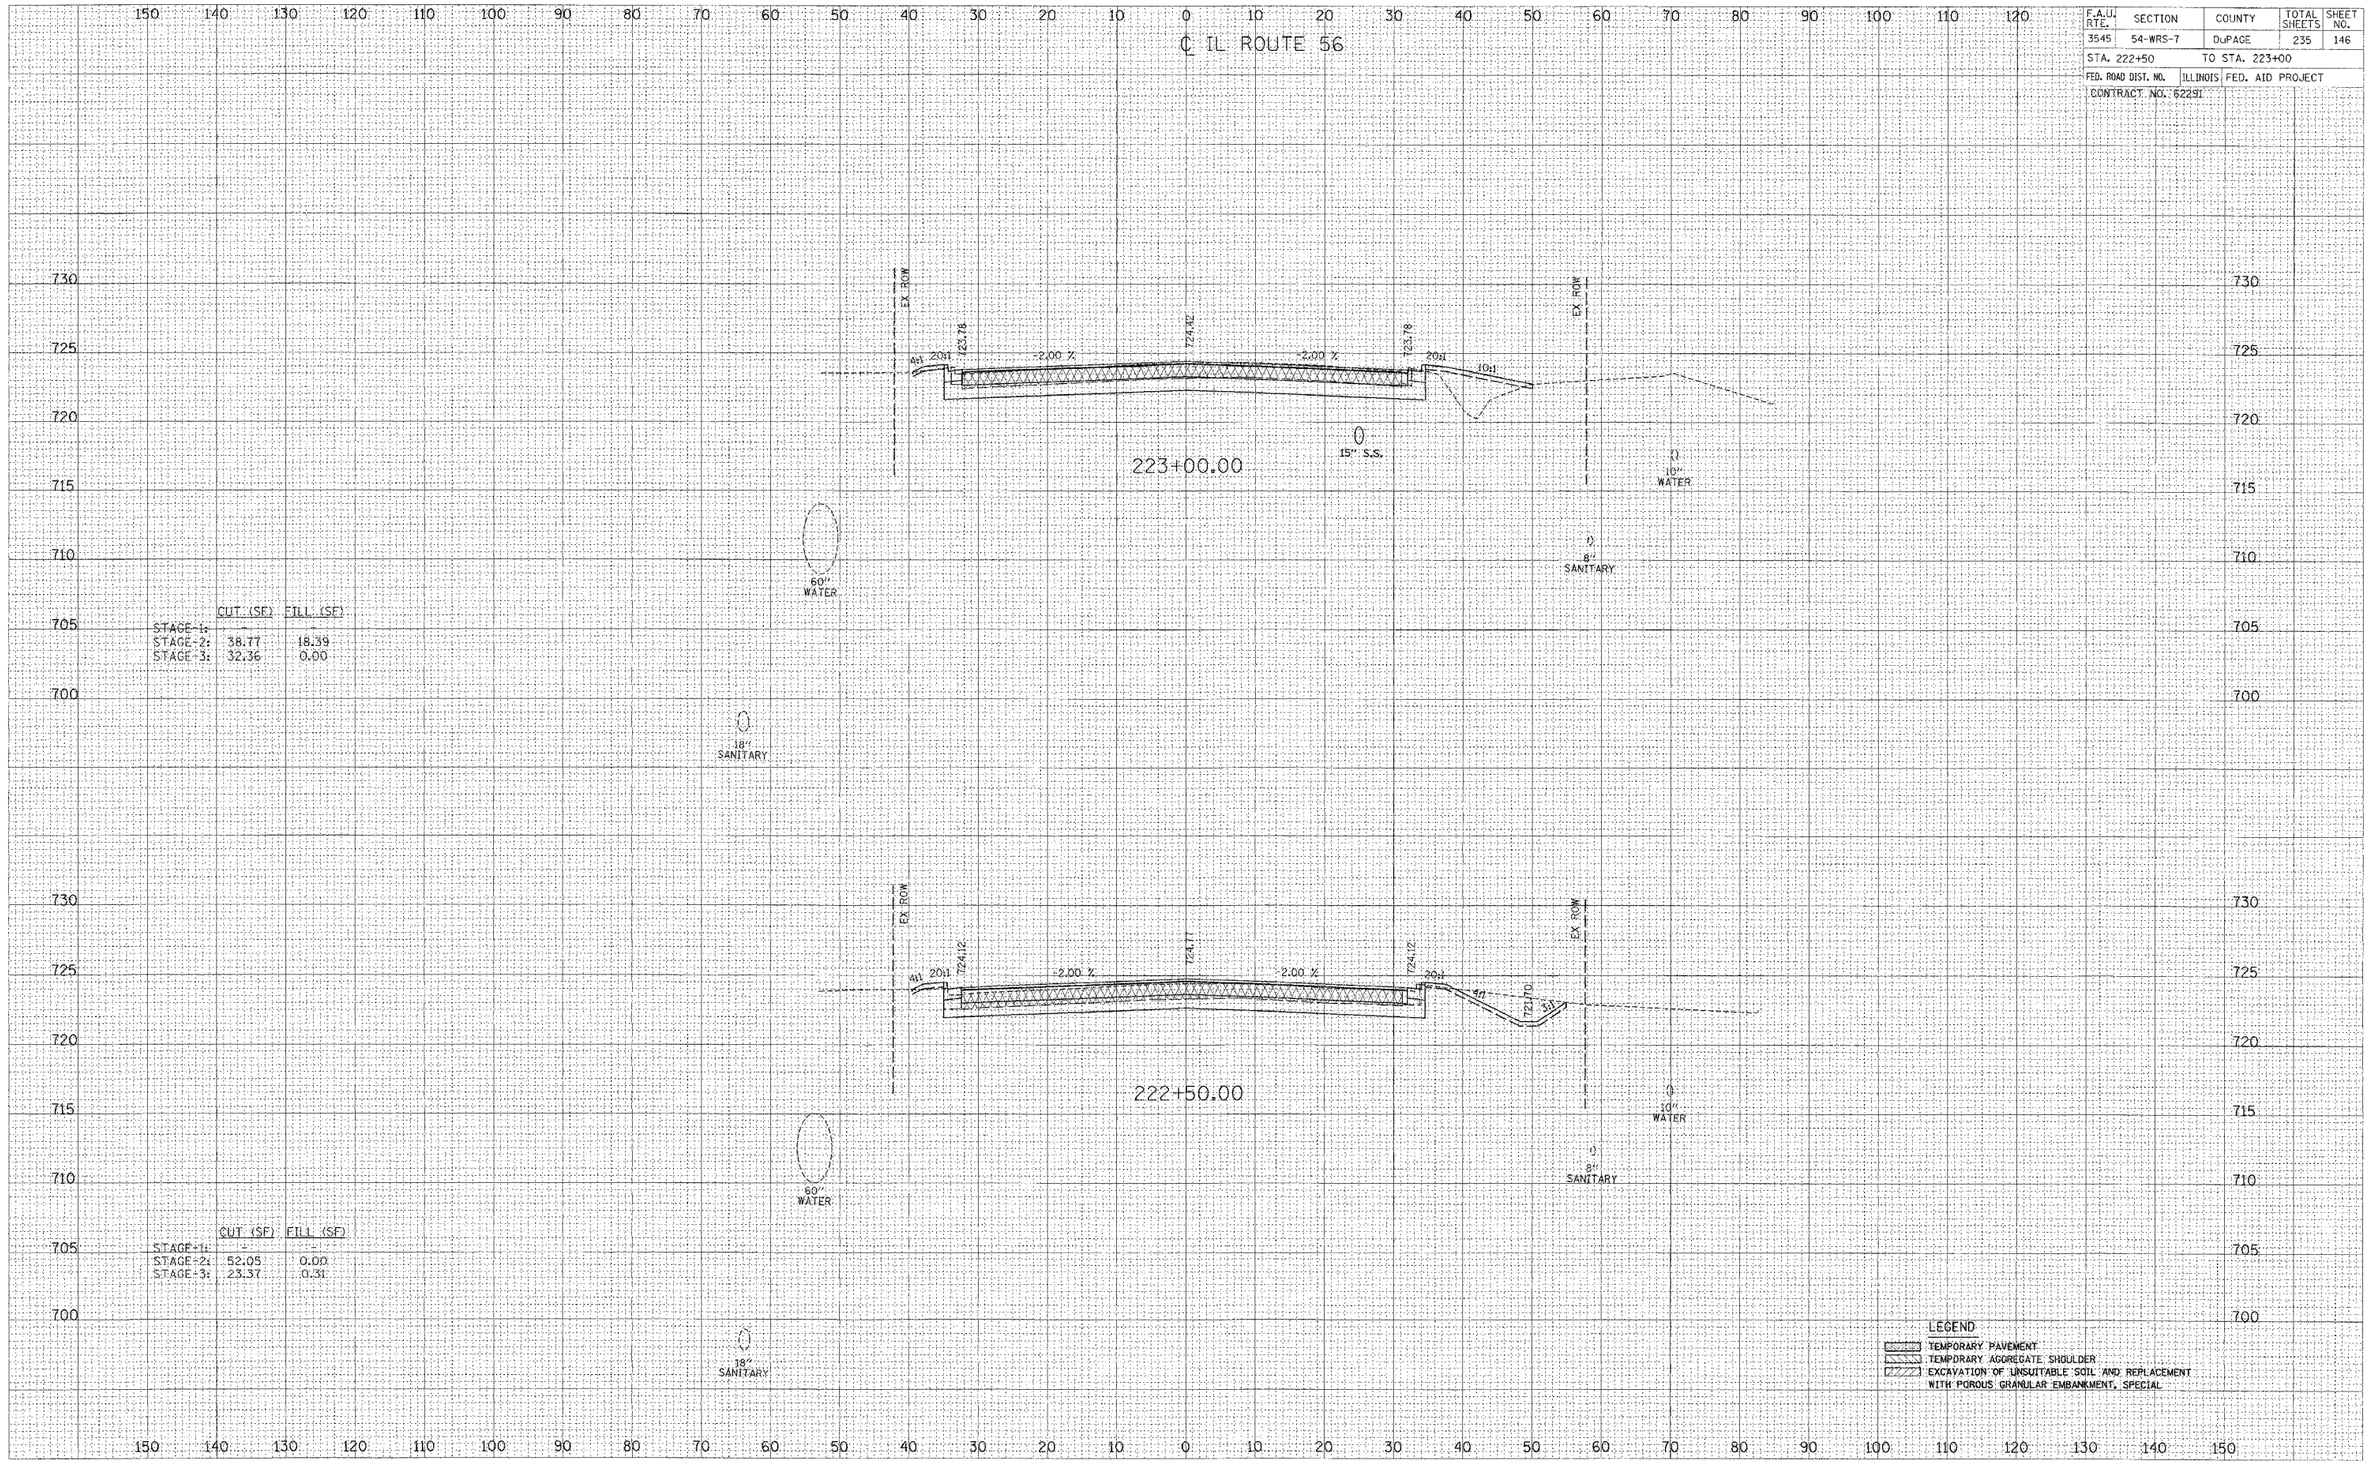

	CUT (SF)	FILL (SF)
STAGE-1:	-	-
STAGE-2:	38.77	18.39
STAGE-3:	32.36	0.00

	CUT (SF)	FILL (SF)
STAGE-1:	-	-
STAGE-2:	52.05	0.00
STAGE-3:	23.37	0.31

FINAL SURVEY: SURVEYED, PLOTTED, TEMPLATE, AREAS, AREAS CHECKED, NOTE BOOK NO., BY, DATE

ORIGINAL SURVEY: SURVEYED, PLOTTED, TEMPLATE, AREAS, AREAS CHECKED, NOTE BOOK NO., BY, DATE