F.A.U. RTE.	SECTION	COUNTY	TOTAL SHEETS	SHEET NO.
3545	54-WRS-7	DuPAGE	235	171

STA. 242+74.73 TO STA. 243+00

FED. ROAD DIST. NO. | ILLINOIS | FED. AID PROJECT

CONTRACT NO. 62291

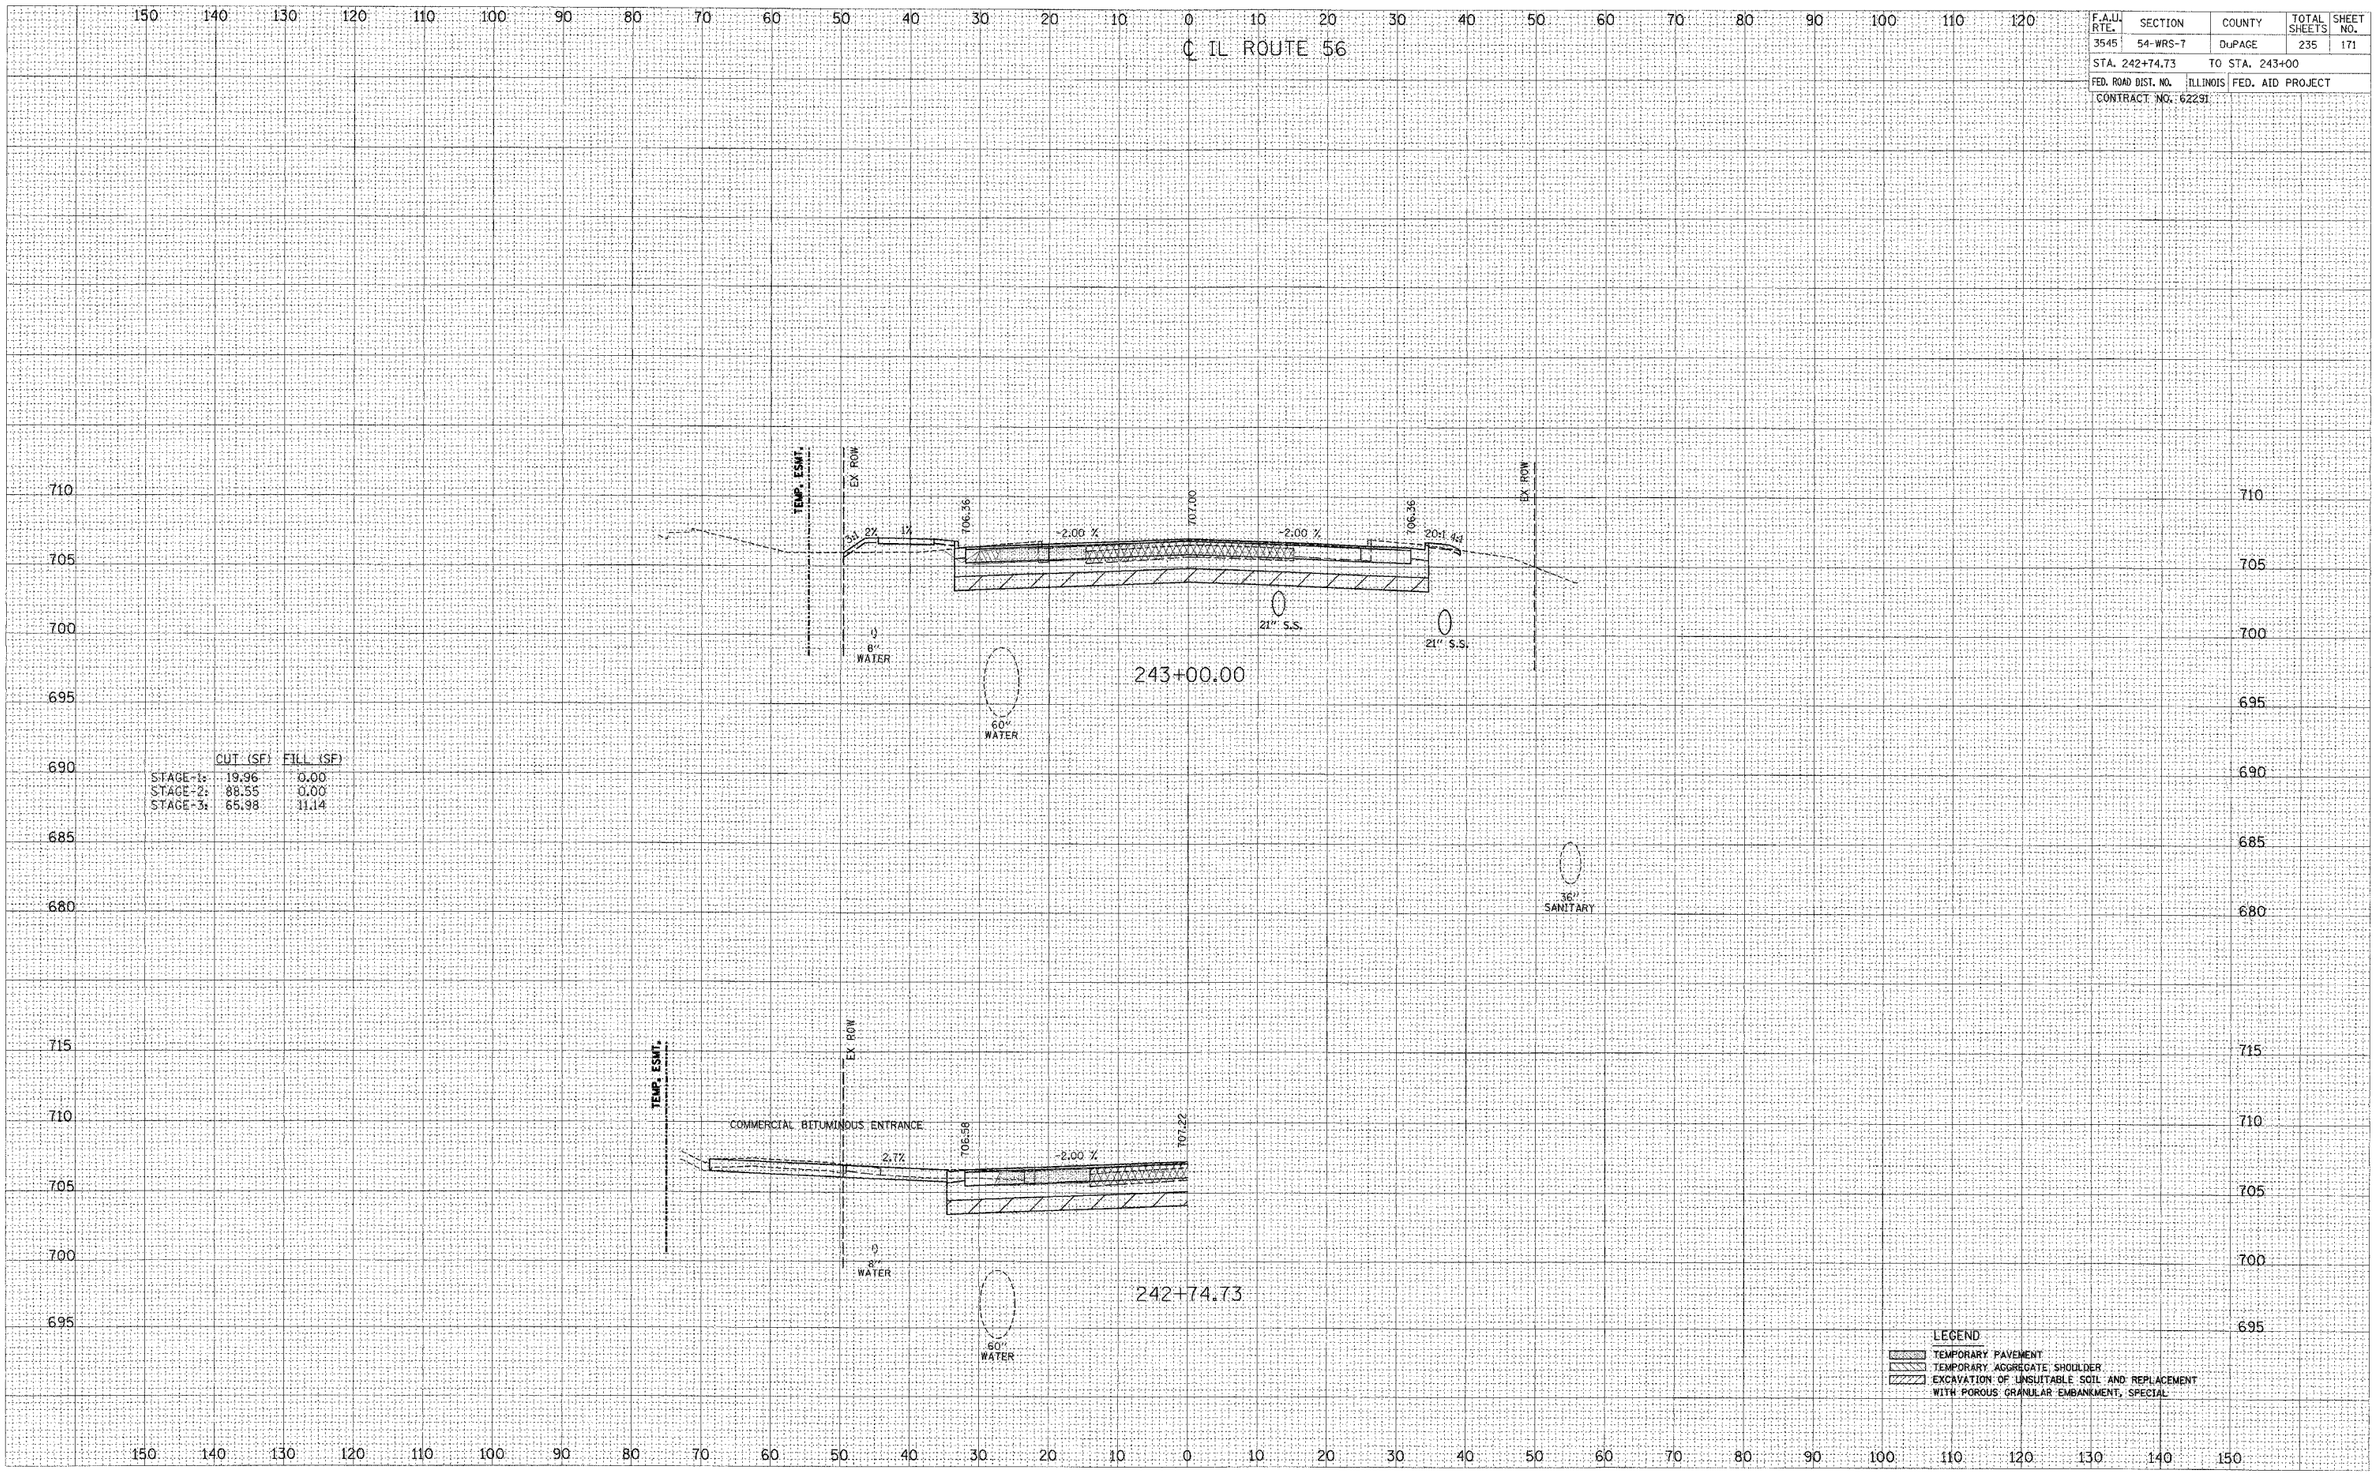

	CUT (SF)	FILL (SF)
STAGE-1:	19.96	0.00
STAGE-2:	88.55	0.00
STAGE-3:	65.98	11.14

FINAL SURVEY		BY	DATE
NOTE BOOK	SUPPLIED ELEVATIONS		
	TEMPLATE AREAS		
NO.	AREAS CHECKED		

ORIGINAL SURVEY		BY	DATE
NOTE BOOK	SUPPLIED ELEVATIONS		
	TEMPLATE AREAS		
NO.	AREAS CHECKED		