F.A.U. RTE.	SECTION	COUNTY	TOTAL SHEETS	SHEET NO.
3545	54-WRS-7	DuPAGE	235	219
STA. 96+00		TO STA. 96+97.97		
FED. ROAD DIST. NO.	ILLINOIS	FED. AID PROJECT		

CONTRACT NO. 62291

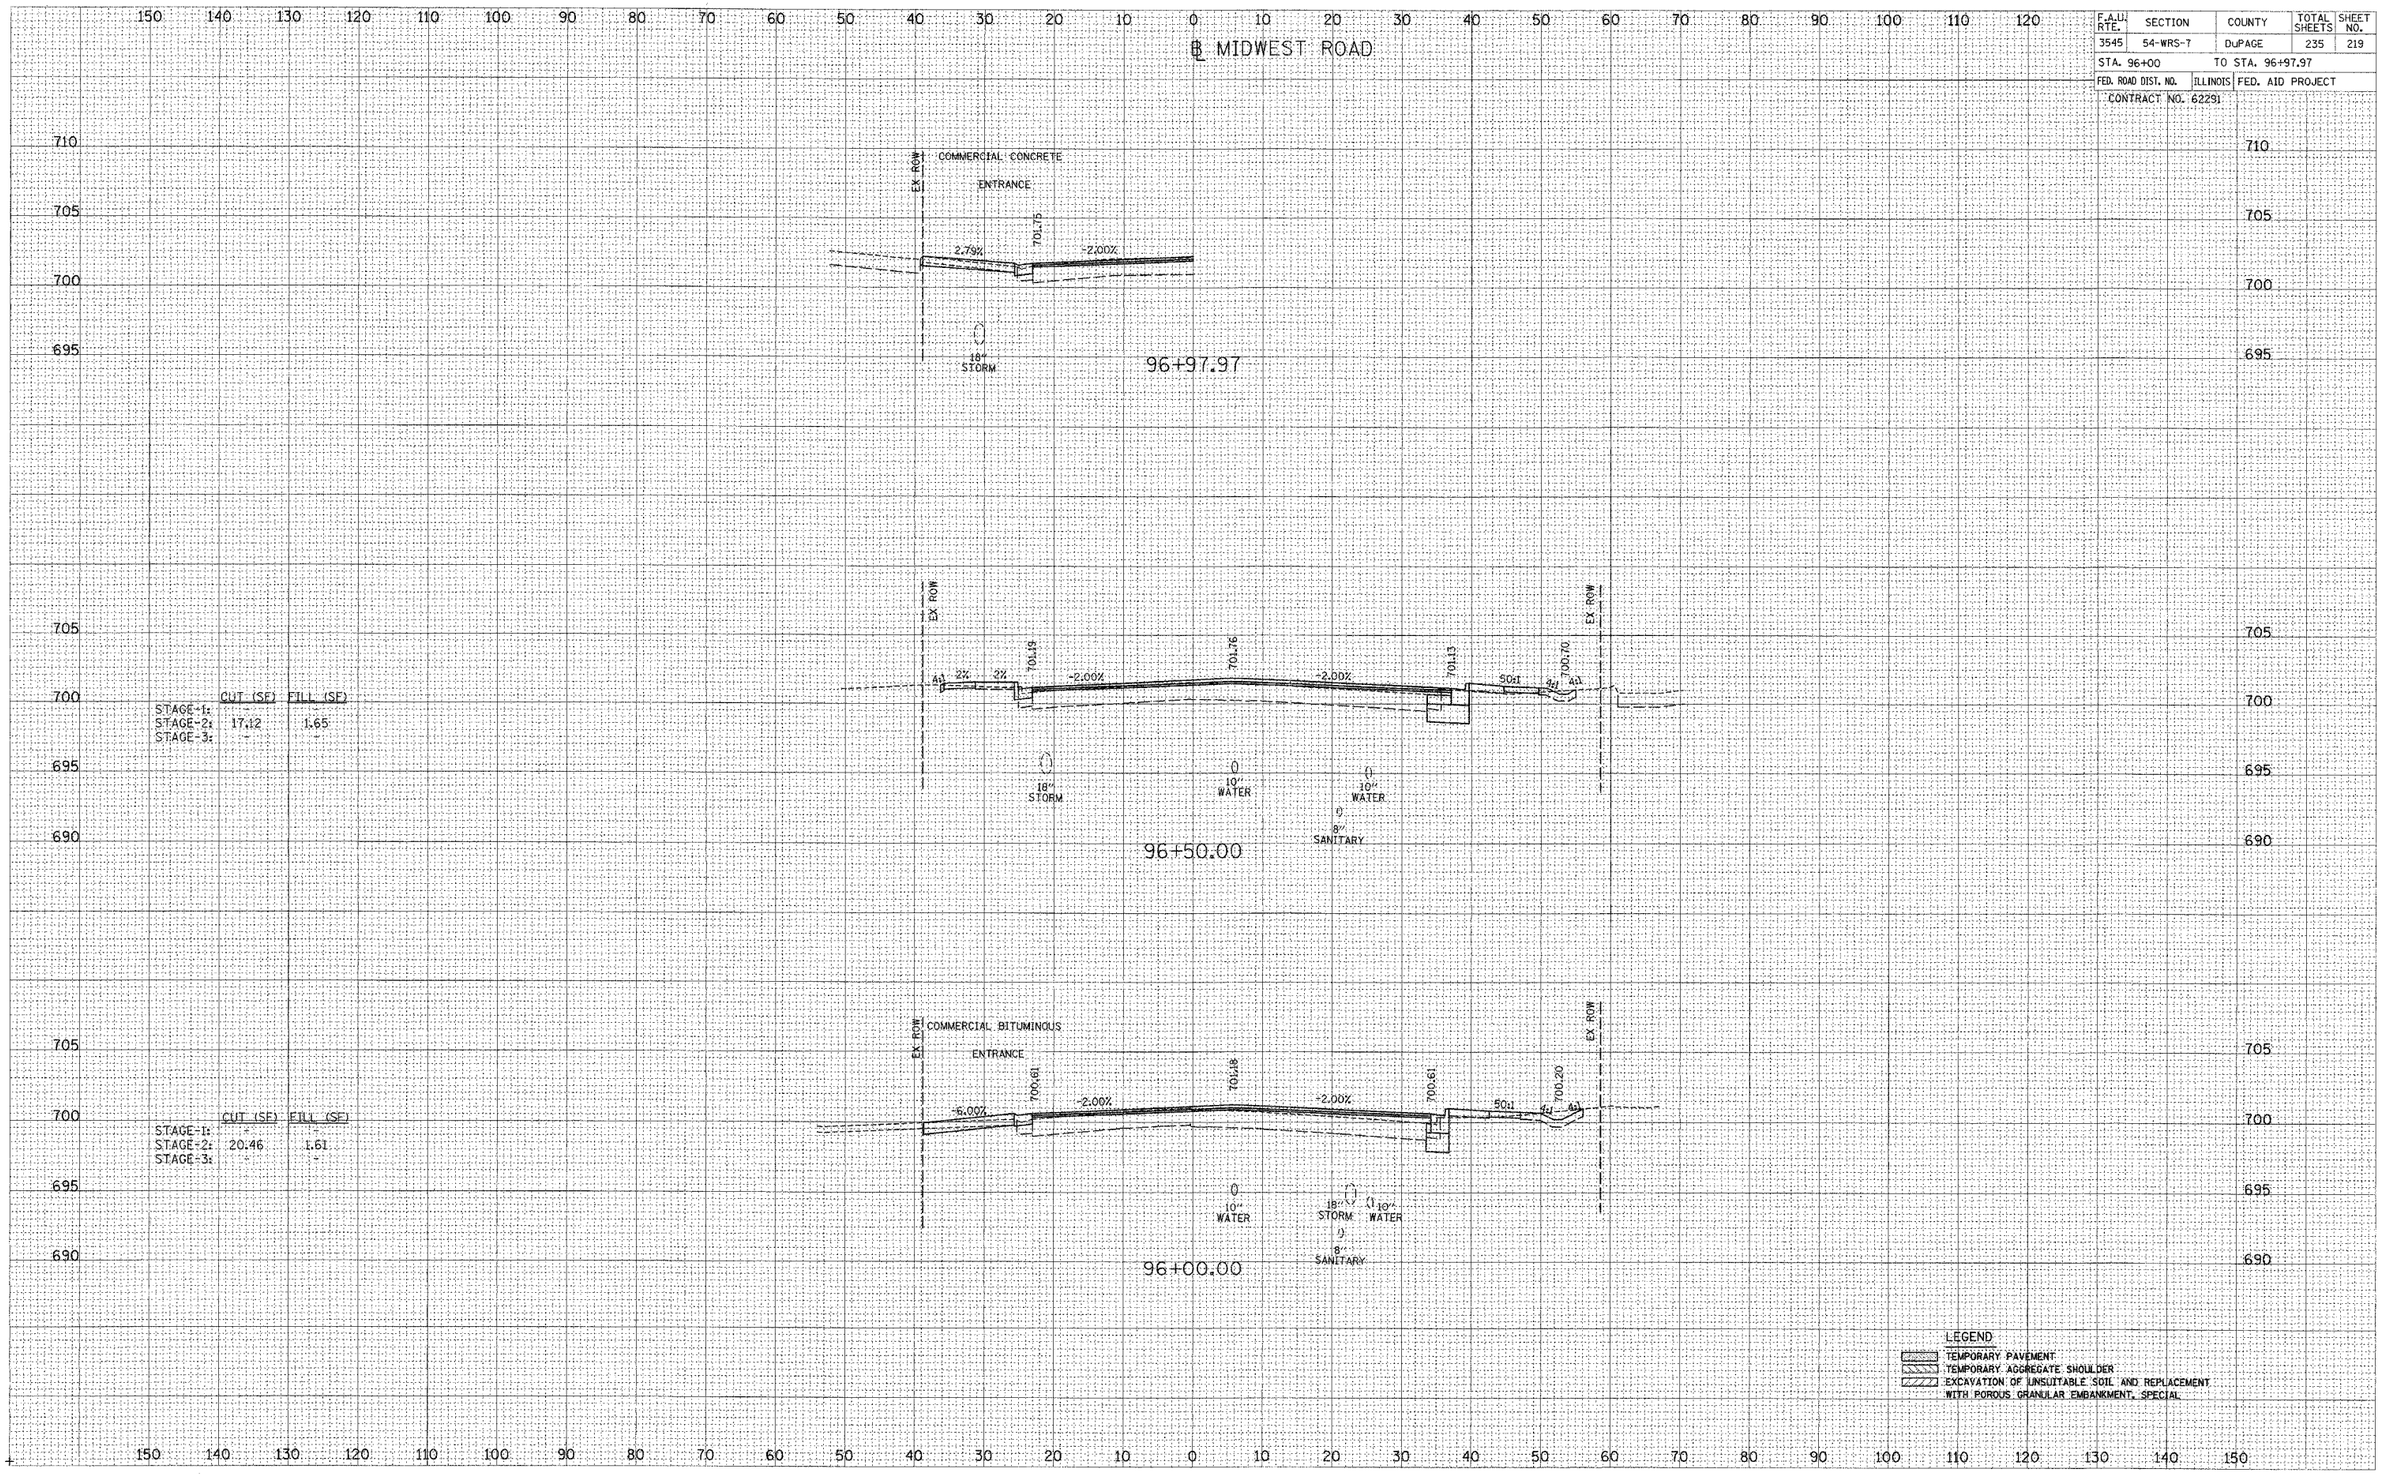

	CUT (SF)	FILL (SF)
STAGE-1:	-	-
STAGE-2:	17.12	1.65
STAGE-3:	-	-

	CUT (SF)	FILL (SF)
STAGE-1:	-	-
STAGE-2:	20.46	1.61
STAGE-3:	-	-

FINAL SURVEY — NOTE BOOK NO. — SURVEYED — PLOTTED — TEMPLATE — AREAS — AREAS CHECKED — BY — DATE

ORIGINAL SURVEY — NOTE BOOK NO. — SURVEYED — PLOTTED — TEMPLATE — AREAS — AREAS CHECKED — BY — DATE