F.A.U. RTE.	SECTION	COUNTY	TOTAL SHEETS	SHEET NO.
3545	54-WRS-7	DuPAGE	235	229
STA. 15+50		TO STA. 16+00		
FED. ROAD DIST. NO.	ILLINOIS	FED. AID PROJECT		
CONTRACT NO. 62291				

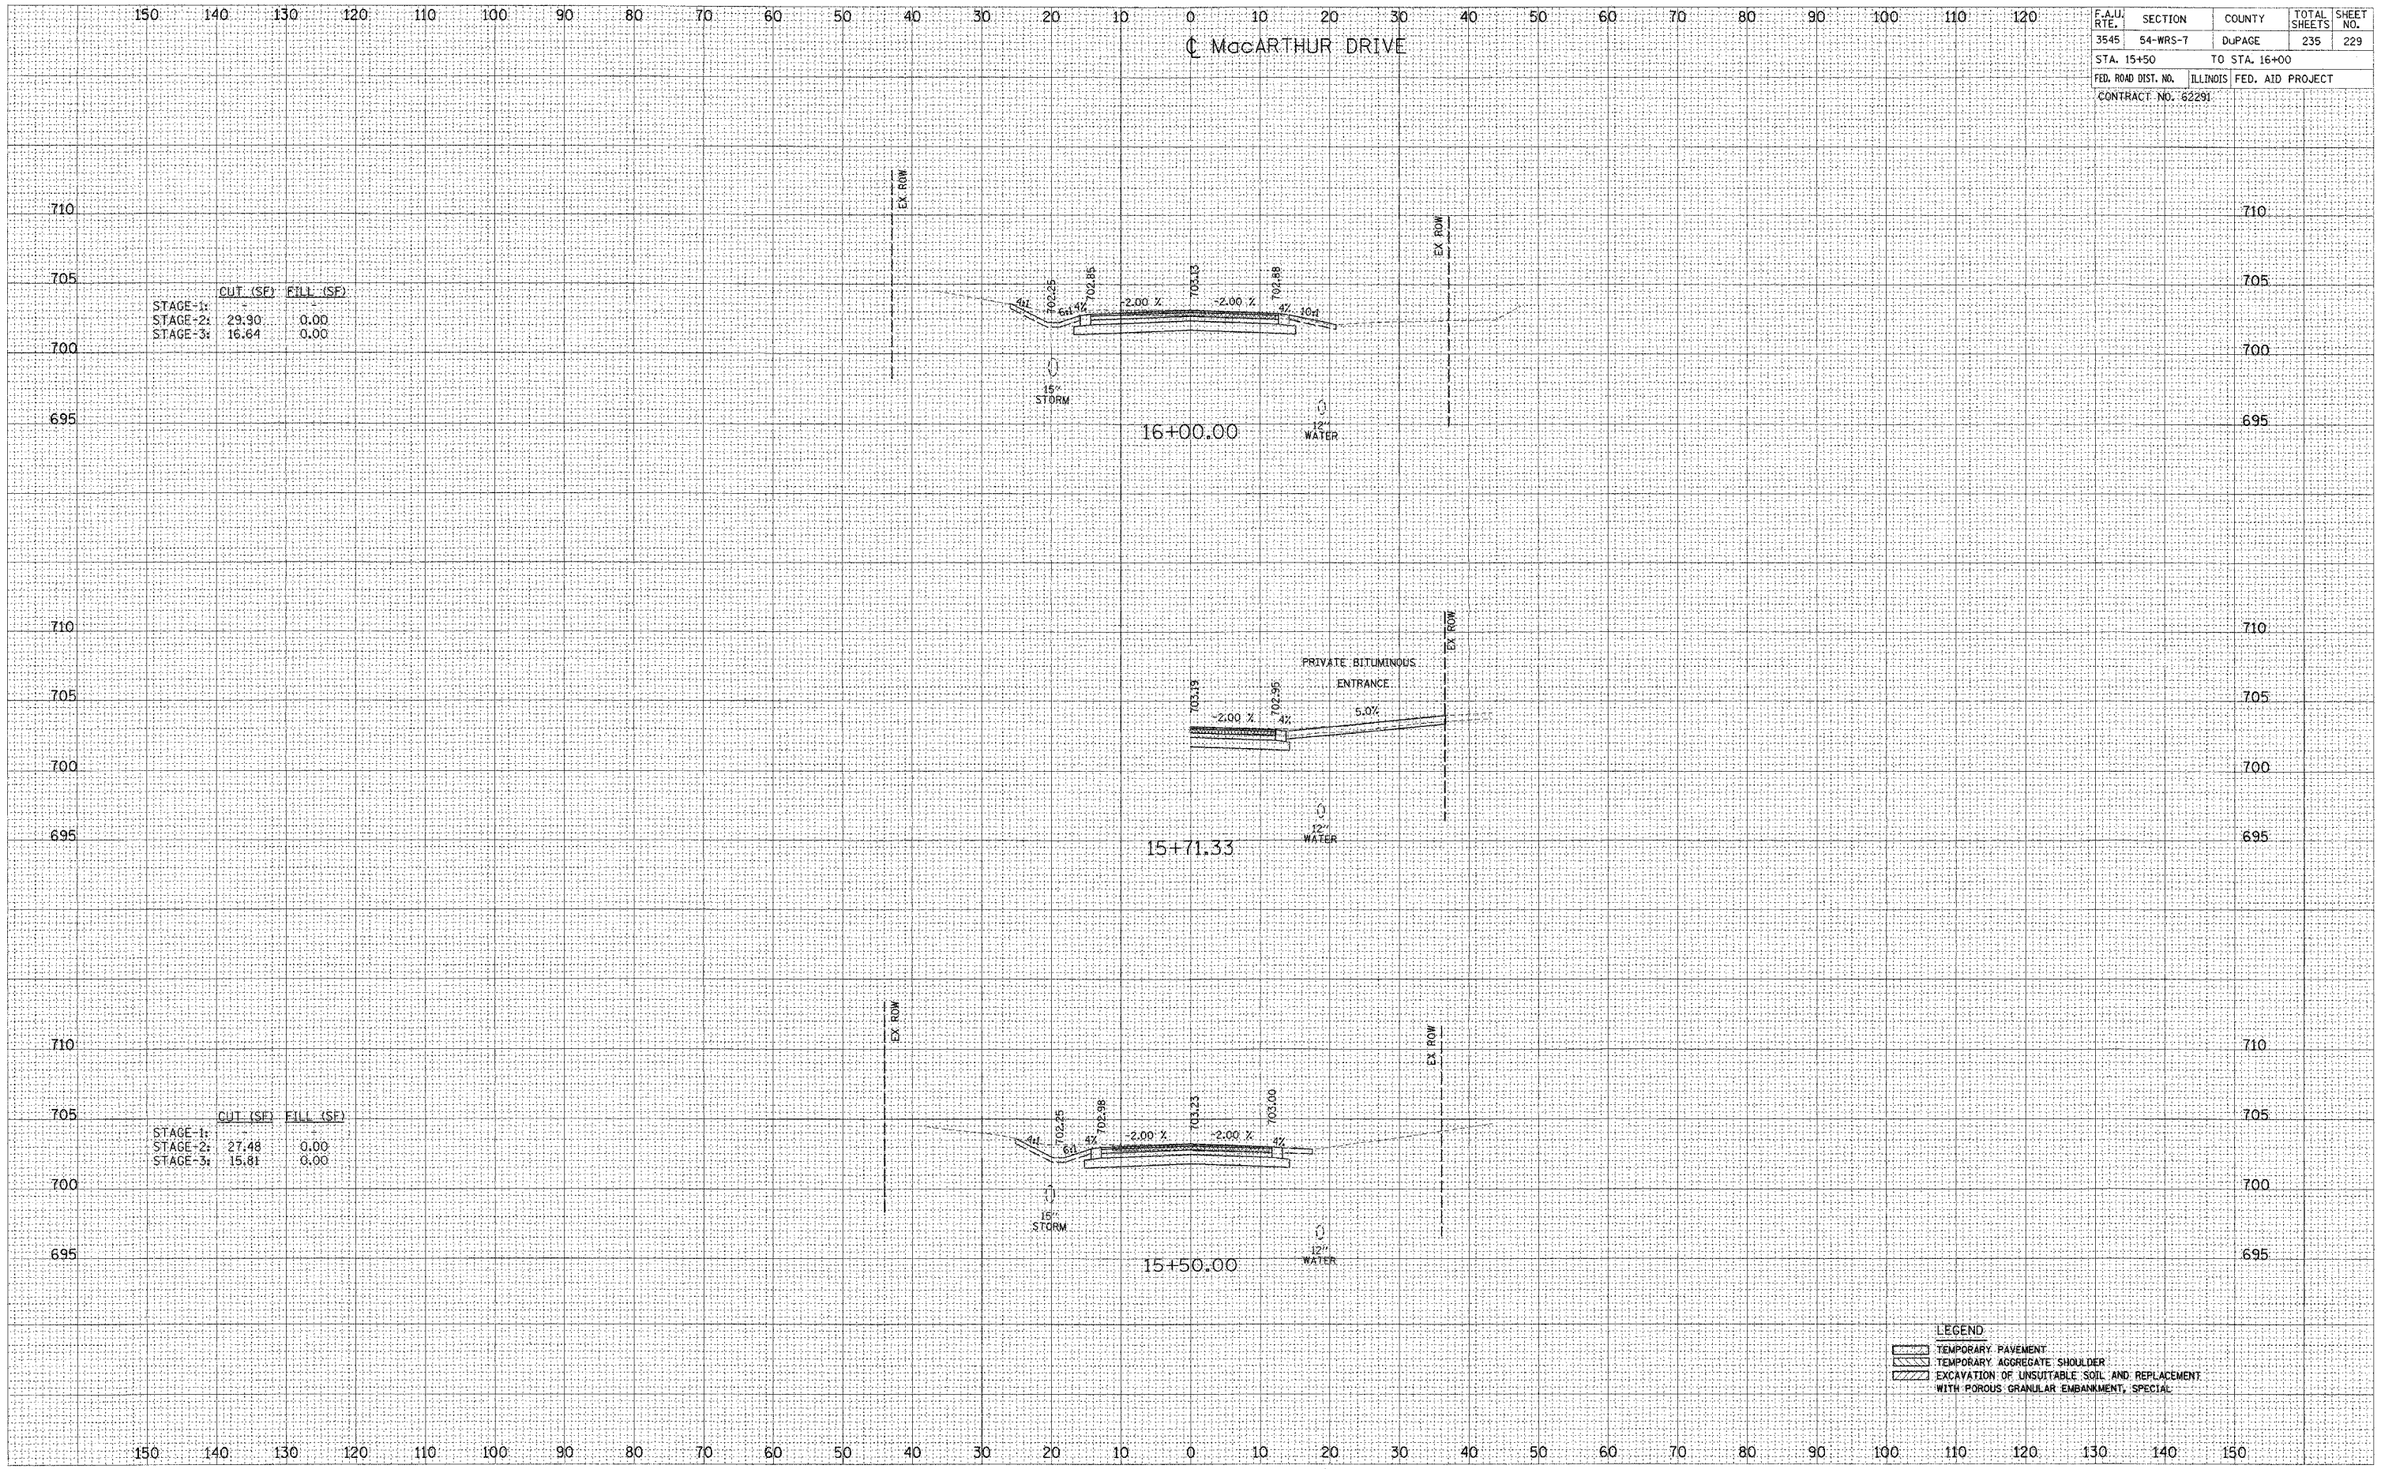

	CUT (SF)	FILL (SF)
STAGE-1:	-	-
STAGE-2:	29.90	0.00
STAGE-3:	16.64	0.00

	CUT (SF)	FILL (SF)
STAGE-1:	-	-
STAGE-2:	27.48	0.00
STAGE-3:	15.81	0.00

FINAL SURVEY — NOTE BOOK NO. — SURVEYED — PLOTTED — TEMPLATE — AREAS — AREAS CHECKED — DATE

ORIGINAL SURVEY — NOTE BOOK NO. — SURVEYED — PLOTTED — TEMPLATE — AREAS — AREAS CHECKED — DATE