F.A.U. RTE.	SECTION	COUNTY	TOTAL SHEETS	SHEET NO.
3545	54-WRS-7	DuPAGE	235	234
STA. 21+50		TO STA. 22+36.91		
FED. ROAD DIST. NO.	ILLINOIS	FED. AID PROJECT		
CONTRACT NO. 62291				

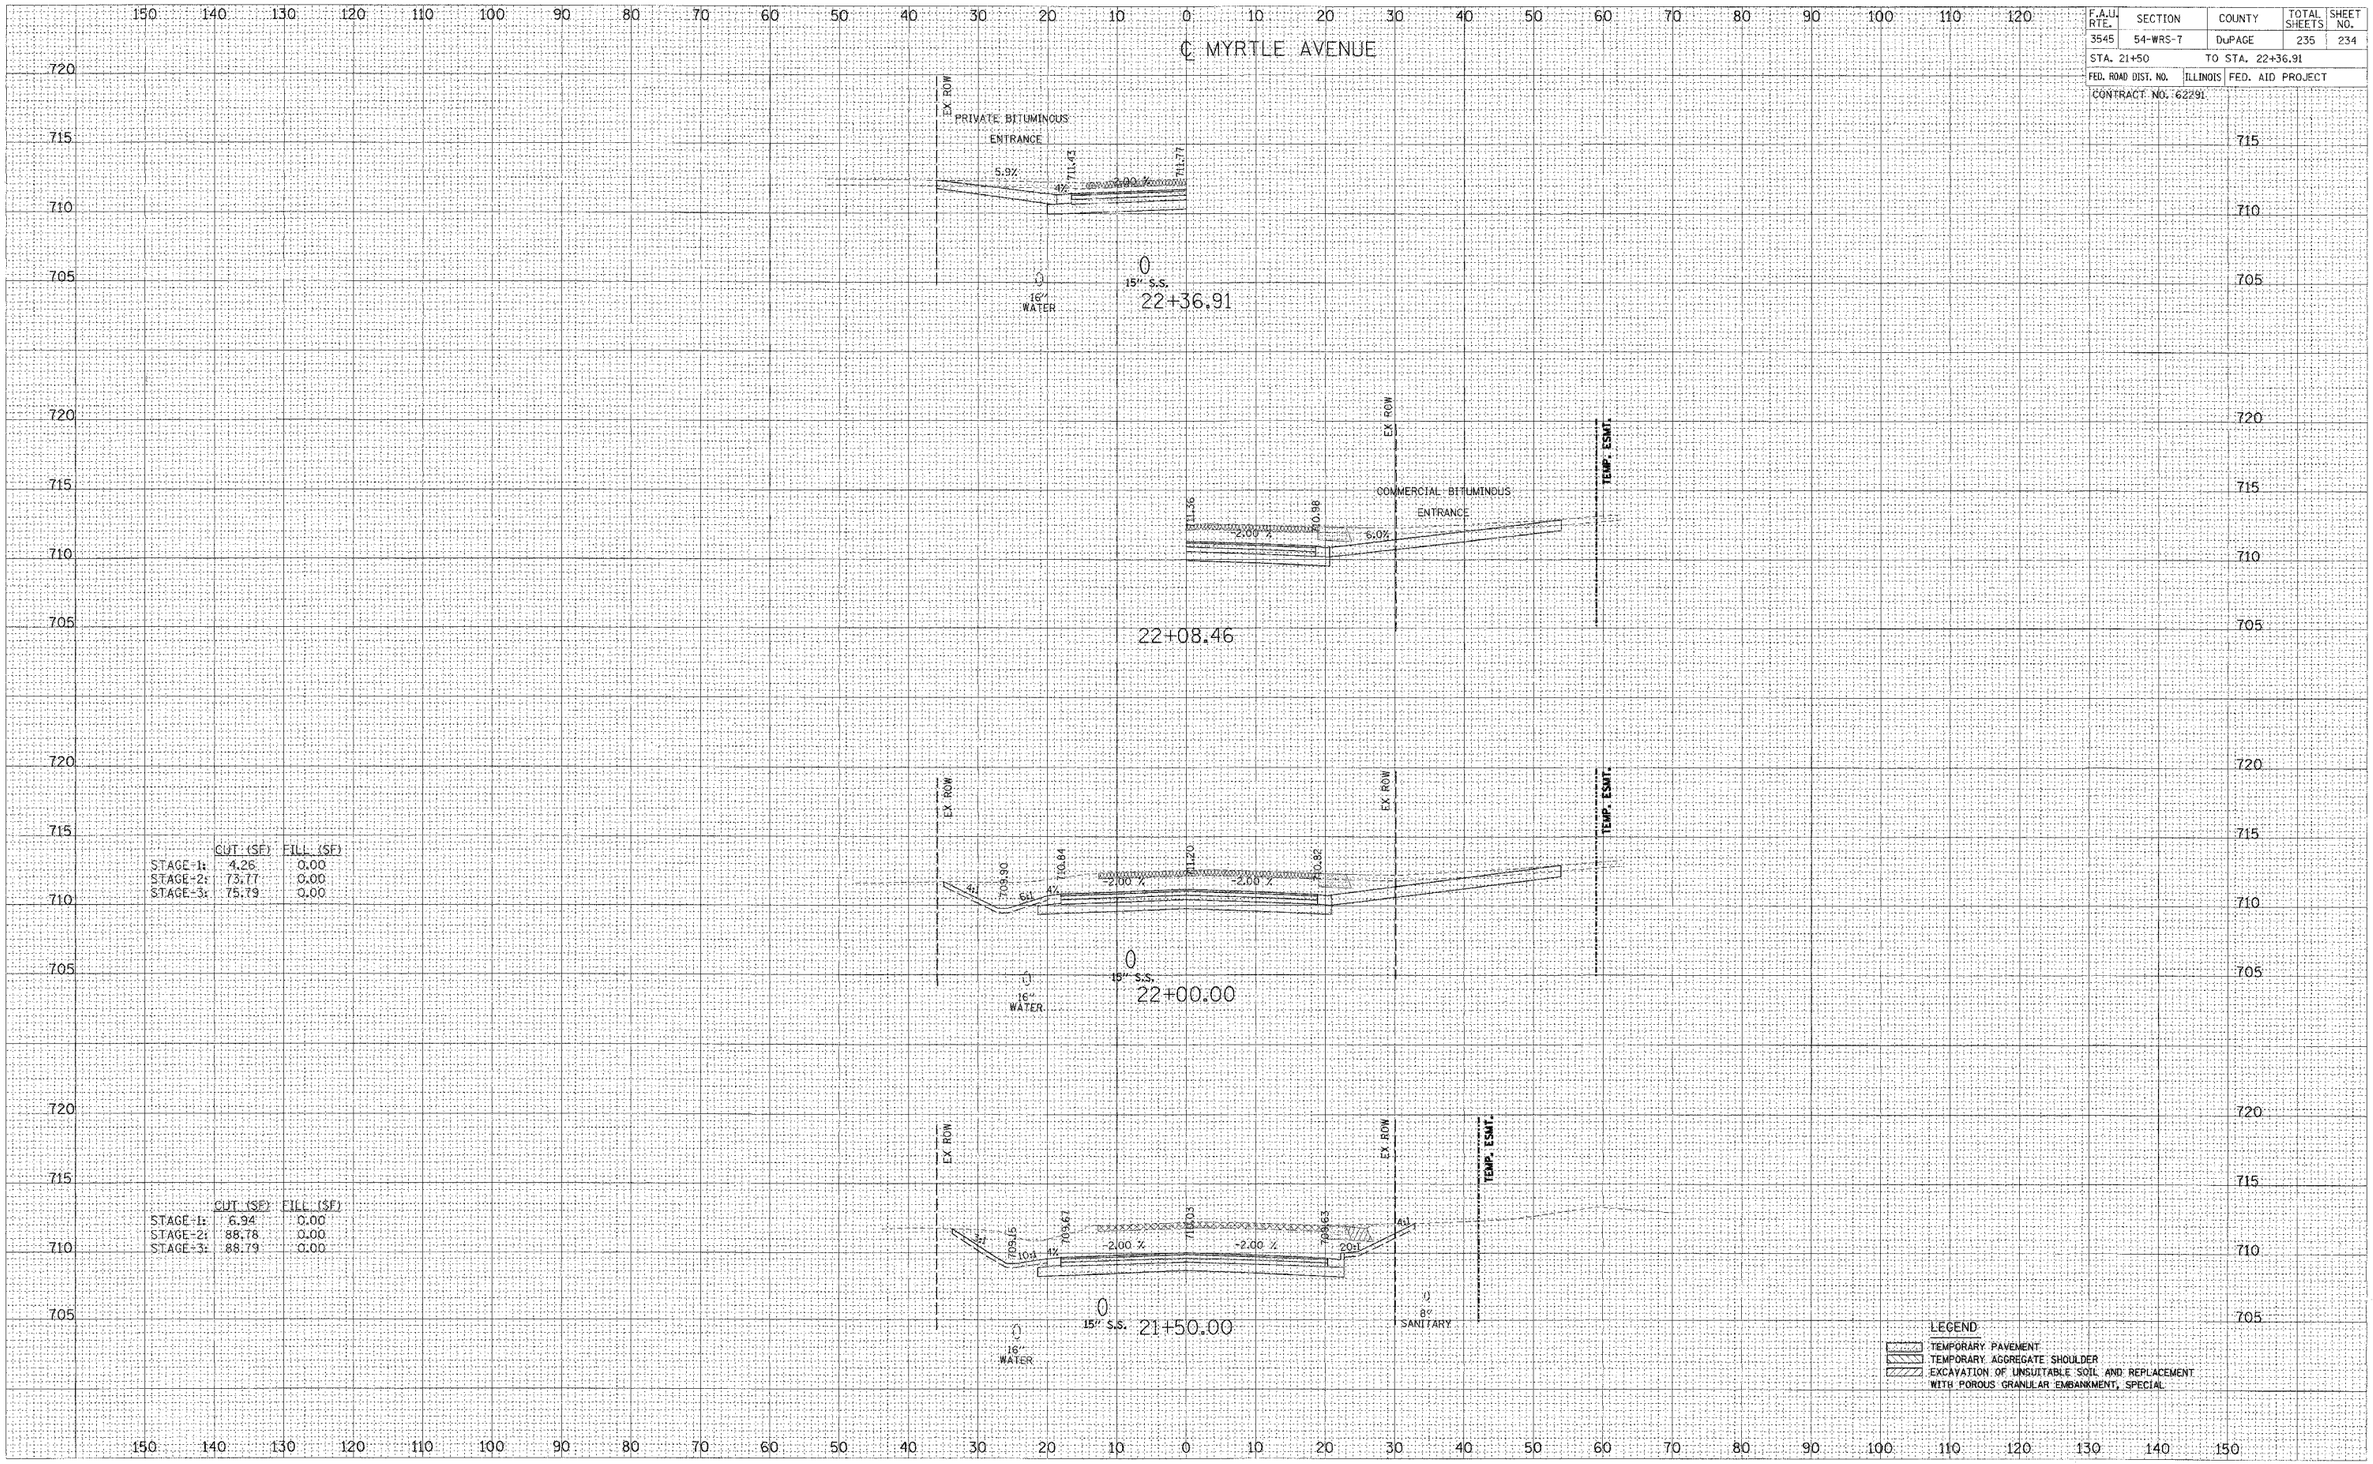

	CUT (SF)	FILL (SF)
STAGE-1:	4.26	0.00
STAGE-2:	73.77	0.00
STAGE-3:	75.79	0.00

	CUT (SF)	FILL (SF)
STAGE-1:	6.94	0.00
STAGE-2:	88.76	0.00
STAGE-3:	88.79	0.00

FINAL SURVEY — NOTE BOOK NO. — SURVEYED / PLOTTED / TEMPLATE / AREAS / AREAS CHECKED — BY — DATE

ORIGINAL SURVEY — NOTE BOOK NO. — SURVEYED / PLOTTED / TEMPLATE / AREAS / AREAS CHECKED — BY — DATE