F.A.U. RTE.	SECTION	COUNTY	TOTAL SHEETS	SHEET NO.
1487	66R	DuPAGE	412	283
STA. 23+00.00		TO STA. 144+00.00		
FED. ROAD DIST. NO.	ILLINOIS	FED. AID PROJECT		

CONTRACT NO. 62376

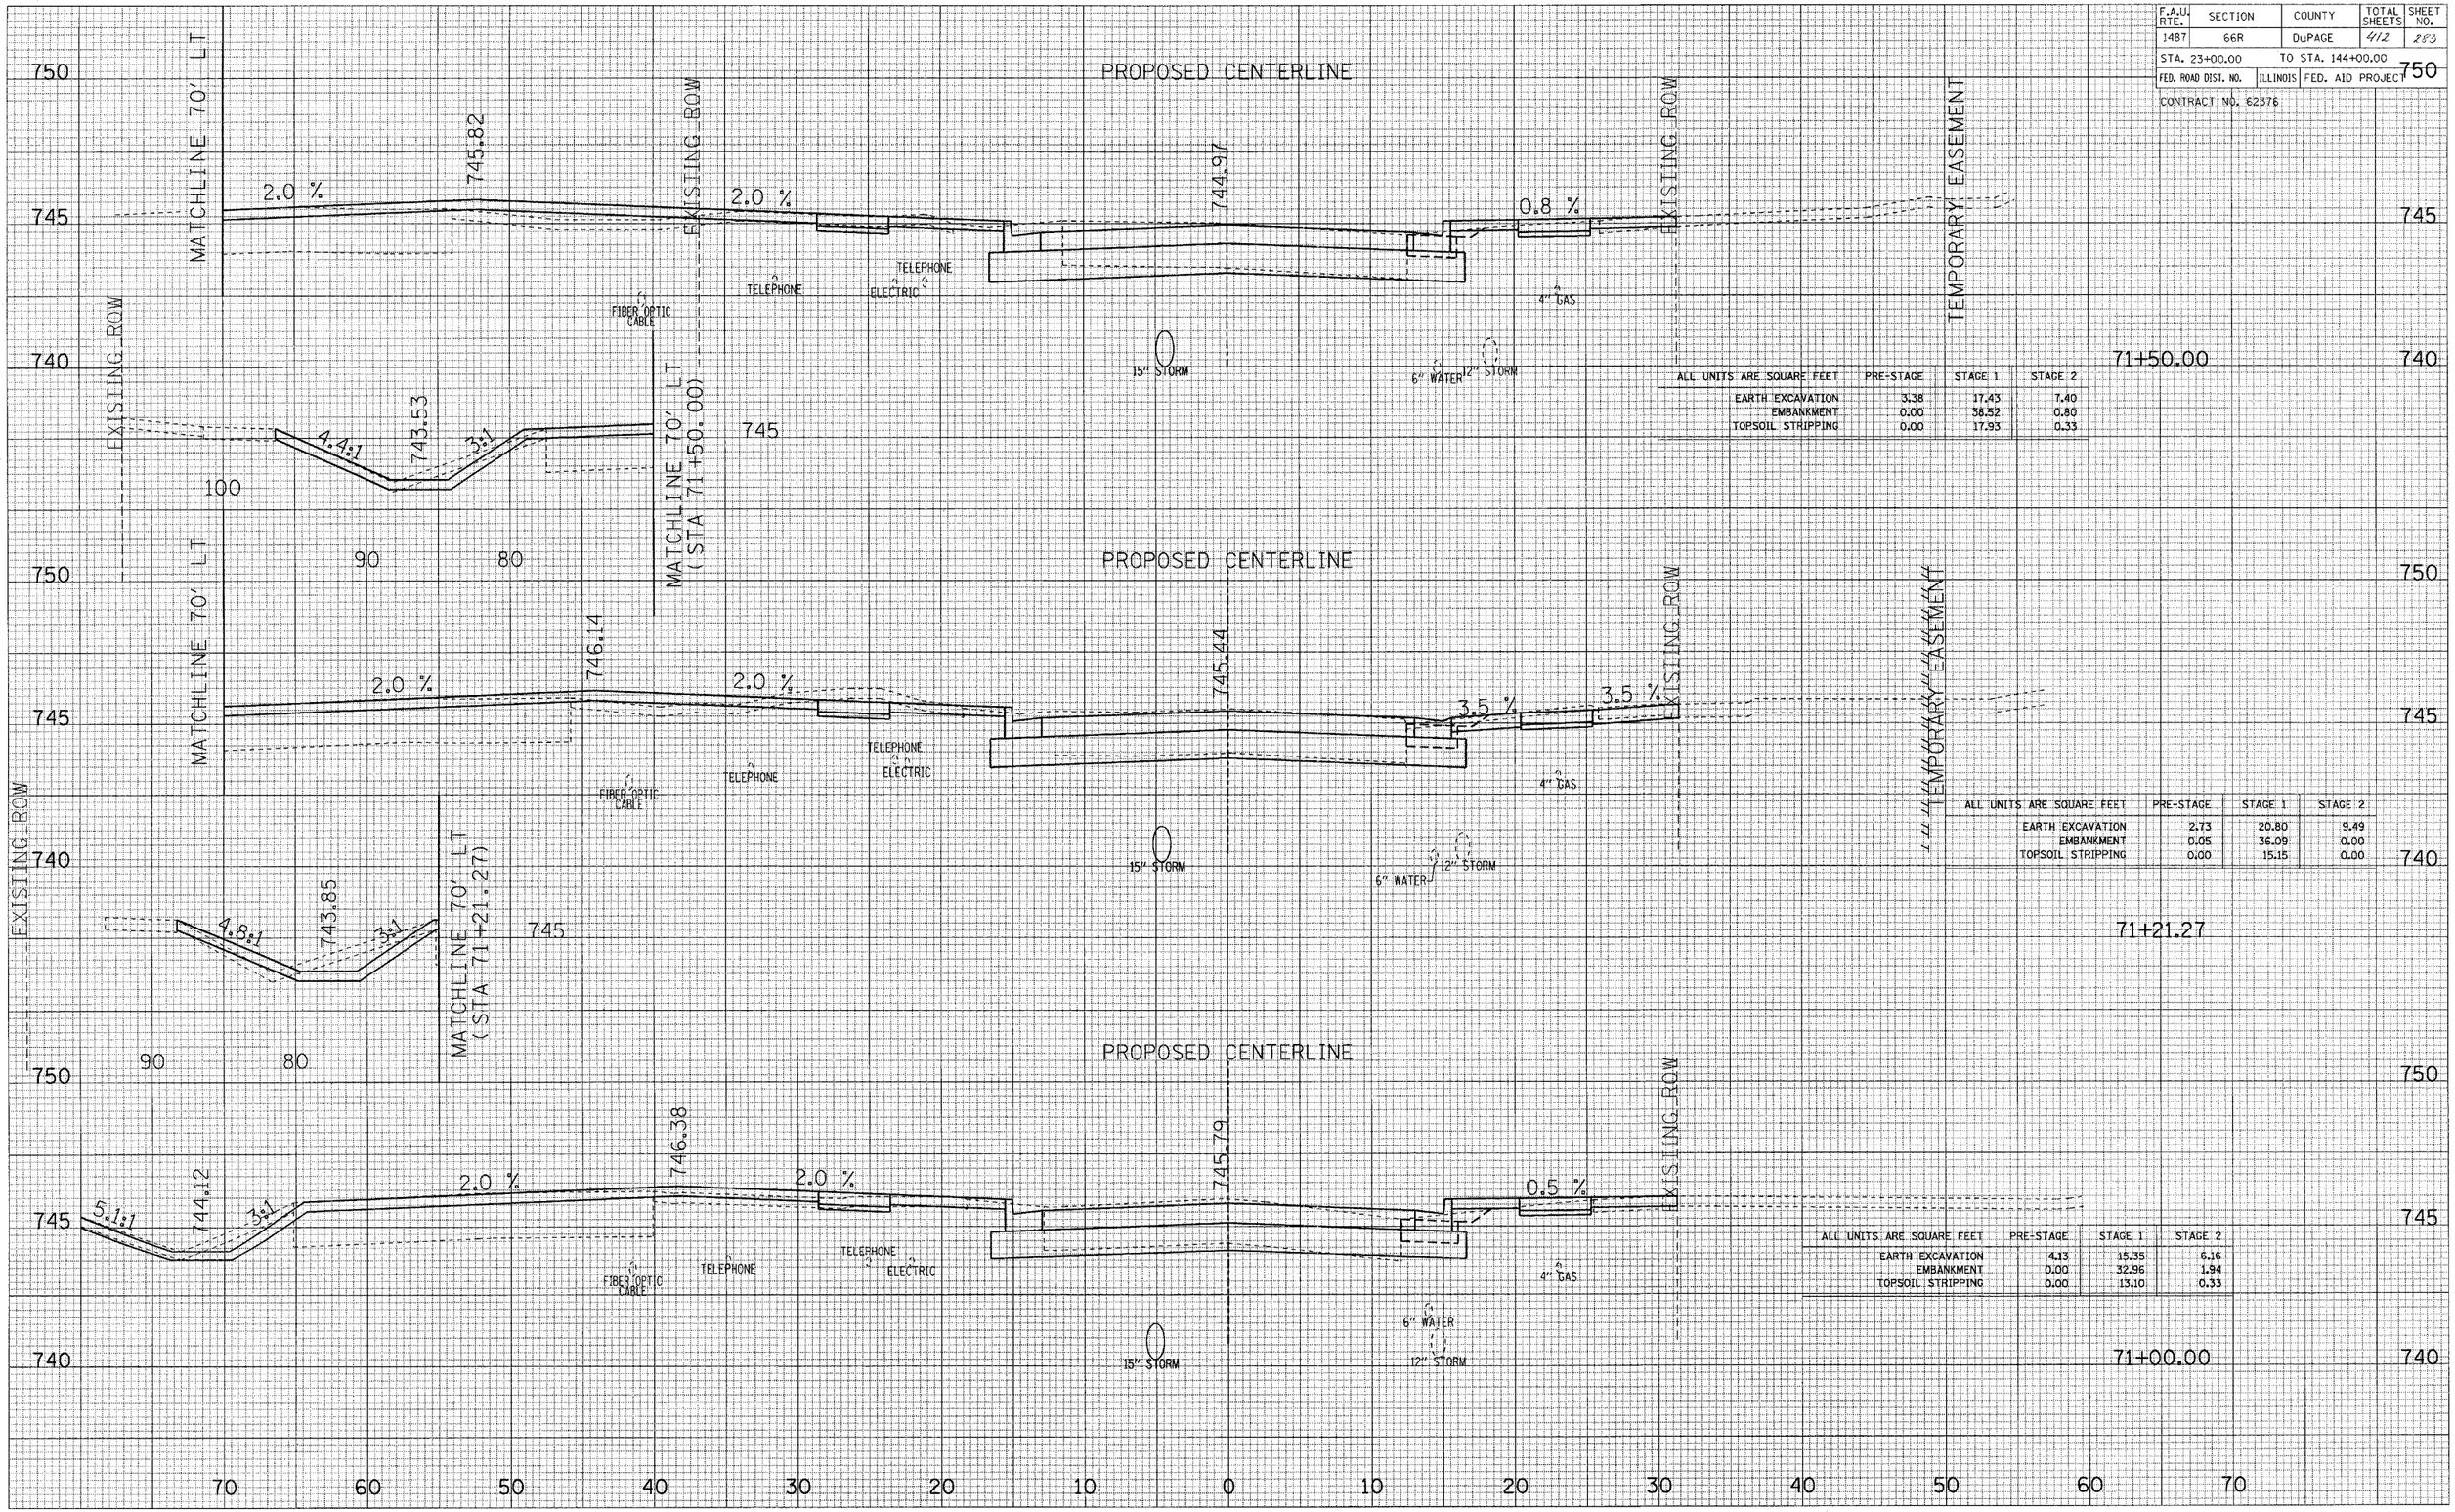

ALL UNITS ARE SQUARE FEET	PRE-STAGE	STAGE 1	STAGE 2
EARTH EXCAVATION	3.38	17.43	7.40
EMBANKMENT	0.00	38.52	0.80
TOPSOIL STRIPPING	0.00	17.93	0.33

ALL UNITS ARE SQUARE FEET	PRE-STAGE	STAGE 1	STAGE 2
EARTH EXCAVATION	2.73	20.80	9.49
EMBANKMENT	0.05	36.09	0.00
TOPSOIL STRIPPING	0.00	15.15	0.00

ALL UNITS ARE SQUARE FEET	PRE-STAGE	STAGE 1	STAGE 2
EARTH EXCAVATION	4.13	15.35	6.16
EMBANKMENT	0.00	32.96	1.94
TOPSOIL STRIPPING	0.00	13.10	0.33

SURVEY NOTE BOOK NO. | PLOTTED | TEMPLATE | AREAS | AREAS CHECKED

SURVEY NOTE BOOK NO. | PLOTTED | TEMPLATE | AREAS | AREAS CHECKED

MAPLE AVENUE CROSS SECTIONS