F.A.U. RTE.	SECTION	COUNTY	TOTAL SHEETS	SHEET NO.
1487	66R	DuPAGE	412	284
STA. 23+00.00		TO STA. 144+00.00		
FED. ROAD DIST. NO.	ILLINOIS	FED. AID PROJECT		

CONTRACT NO. 62376

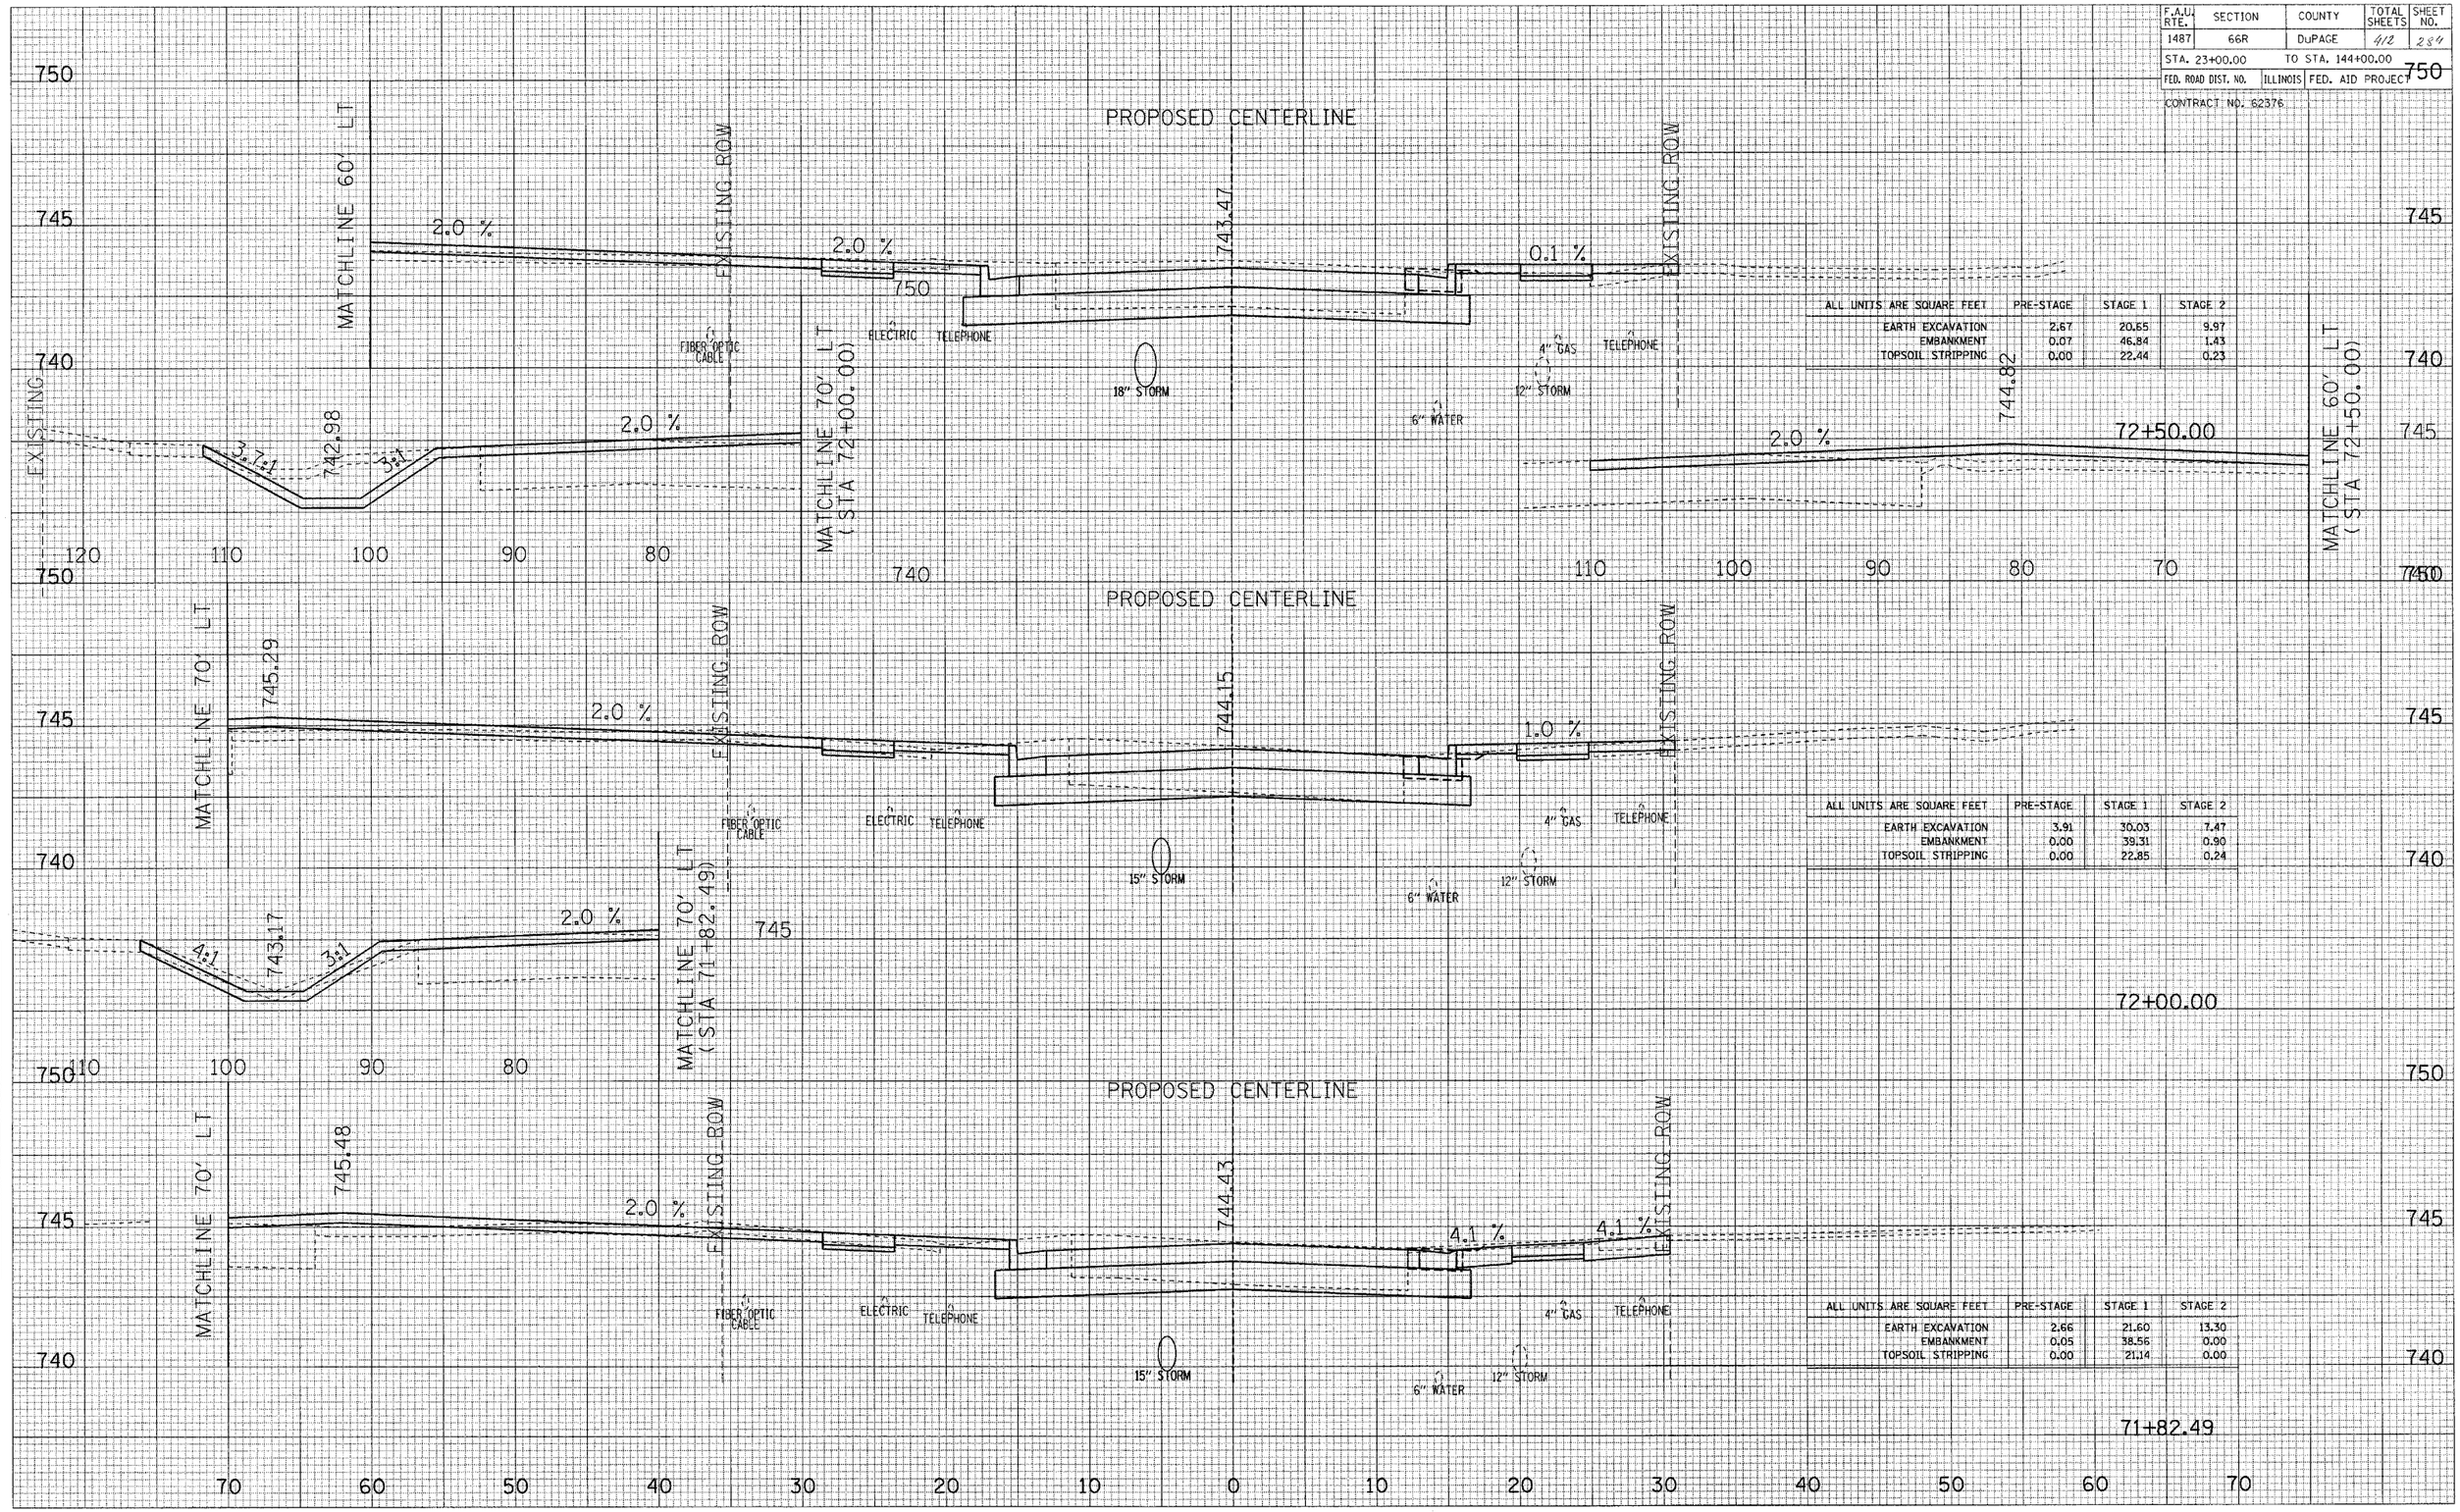

ALL UNITS ARE SQUARE FEET	PRE-STAGE	STAGE 1	STAGE 2
EARTH EXCAVATION	2.67	20.65	9.97
EMBANKMENT	0.07	46.84	1.43
TOPSOIL STRIPPING	0.00	22.44	0.23

ALL UNITS ARE SQUARE FEET	PRE-STAGE	STAGE 1	STAGE 2
EARTH EXCAVATION	3.91	30.03	7.47
EMBANKMENT	0.00	39.31	0.90
TOPSOIL STRIPPING	0.00	22.85	0.24

ALL UNITS ARE SQUARE FEET	PRE-STAGE	STAGE 1	STAGE 2
EARTH EXCAVATION	2.66	21.60	13.30
EMBANKMENT	0.05	38.56	0.00
TOPSOIL STRIPPING	0.00	21.14	0.00

SURVEY	
SURVEYED	
PLOTTED	
NOTE BOOK	TEMPLATE
	AREAS
NO.	AREAS CHECKED

SURVEY	
SURVEYED	
PLOTTED	
NOTE BOOK	TEMPLATE
	AREAS
NO.	AREAS CHECKED

MAPLE AVENUE CROSS SECTIONS