F.A.I. RTE.	SECTION	COUNTY	TOTAL SHEETS	SHEET NO.
94	*	COOK	907	33
STA. 1200+00.00	TO STA. 1365+00			
FED. ROAD DIST. NO.	ILLINOIS	FED. AID PROJECT		

* (1516.1, 1717 & 1818) R-9

62695

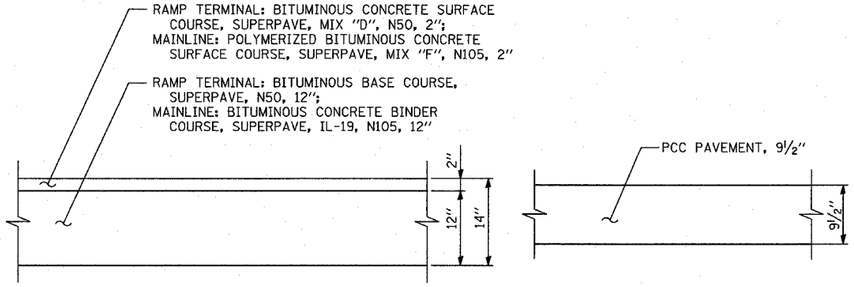

TEMPORARY PAVEMENT DETAILS

(CONTRACTOR HAS THE OPTION OF USING BITUMINOUS OR PCC SECTION FOR TEMPORARY PAVEMENT)

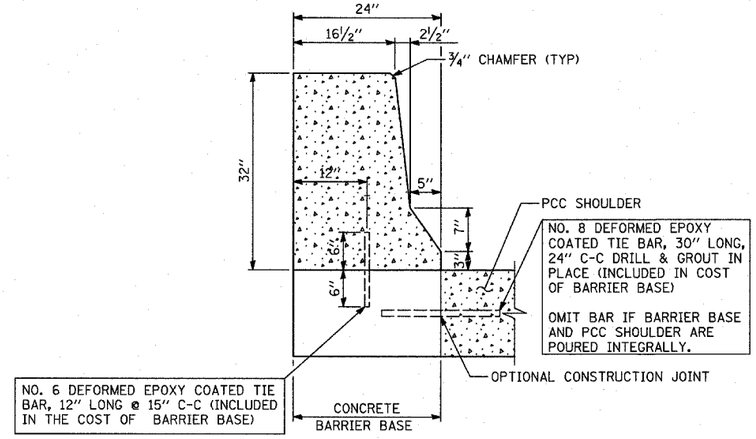

CONCRETE BARRIER, SINGLE FACE, 32 INCH HEIGHT & BARRIER BASE

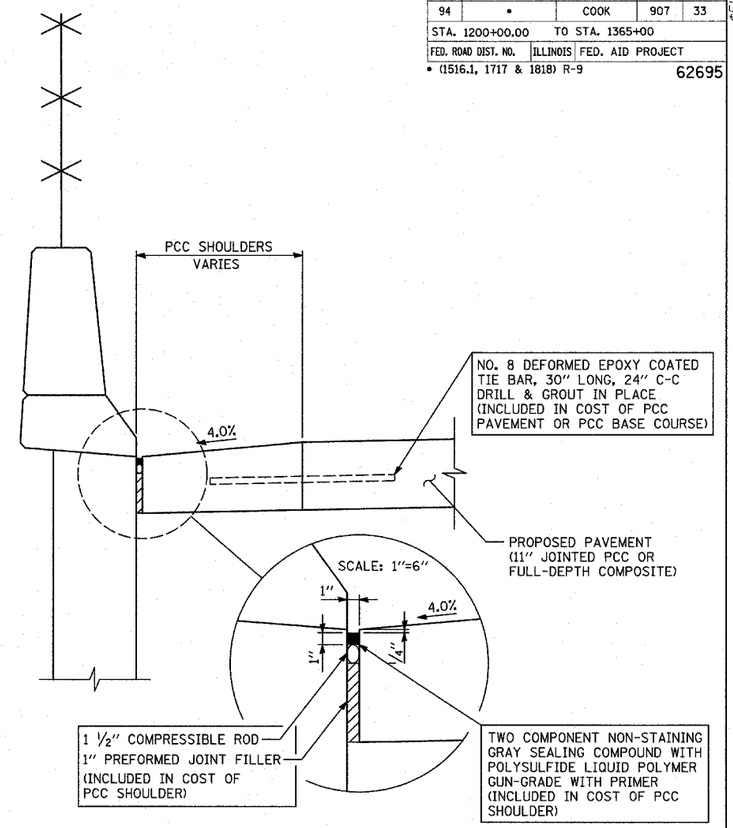

RAMP SHOULDER ADJACENT TO RETAINING WALLS

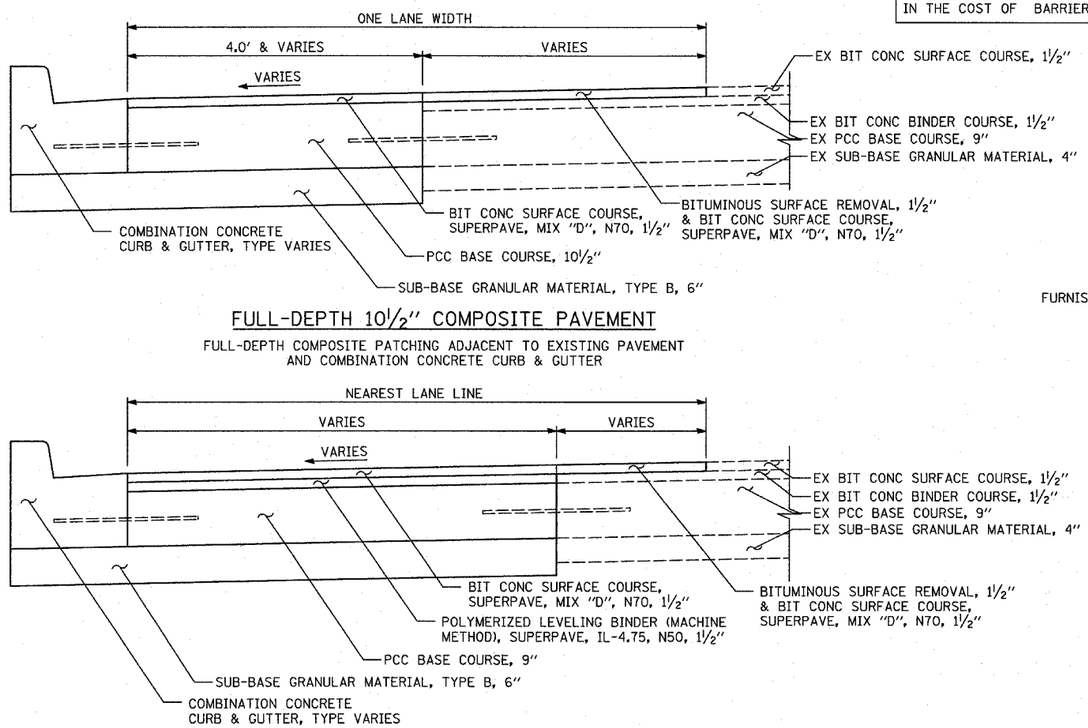

FULL-DEPTH 10½" COMPOSITE PAVEMENT

FULL-DEPTH COMPOSITE PATCHING ADJACENT TO EXISTING PAVEMENT AND COMBINATION CONCRETE CURB & GUTTER

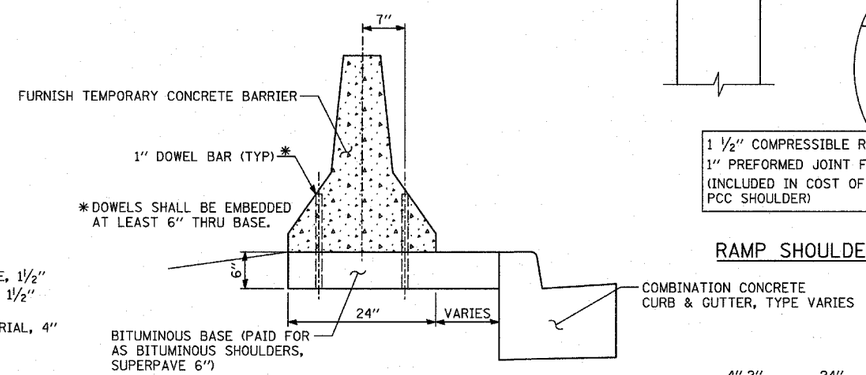

BITUMINOUS BASE FOR FURNISH TEMPORARY CONCRETE BARRIER

BASE IS PLACED UNDER FURNISH TEMPORARY CONCRETE BARRIER WHEN BARRIER IS PLACED ALONG THE FRONTAGE ROAD BEHIND THE CURB

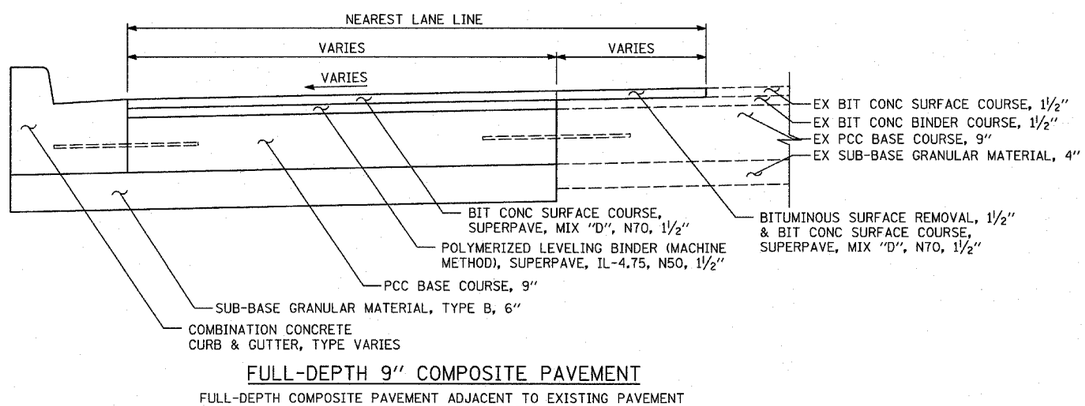

FULL-DEPTH 9" COMPOSITE PAVEMENT

FULL-DEPTH COMPOSITE PAVEMENT ADJACENT TO EXISTING PAVEMENT AND COMBINATION CONCRETE CURB & GUTTER

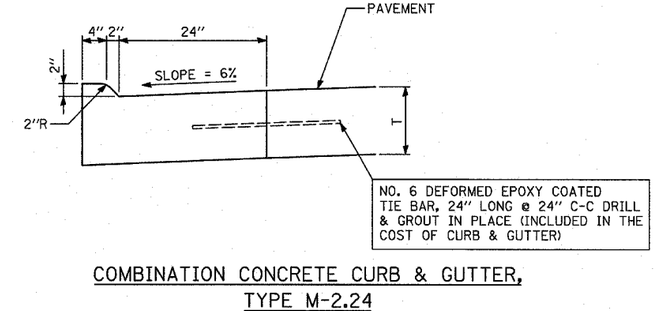

COMBINATION CONCRETE CURB & GUTTER, TYPE M-2.24

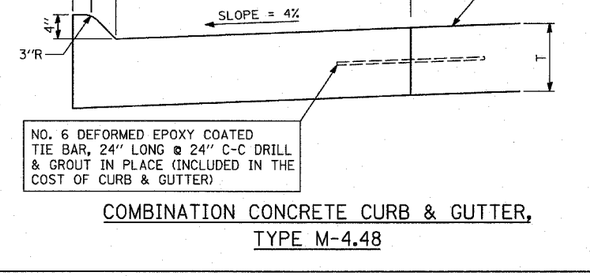

COMBINATION CONCRETE CURB & GUTTER, TYPE M-4.48

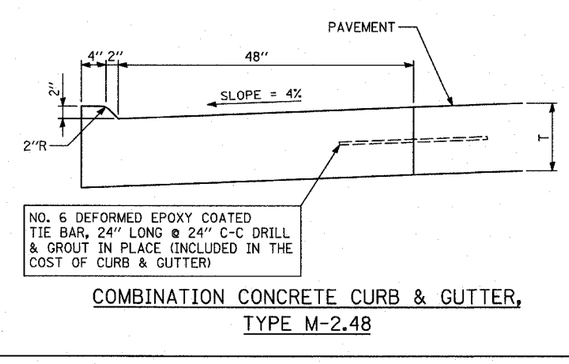

COMBINATION CONCRETE CURB & GUTTER, TYPE M-2.48

TYLIN INTERNATIONAL

REVISIONS	
NAME	DATE
REVISED	05/06/05

ILLINOIS DEPARTMENT OF TRANSPORTATION

F.A.I. 94 (DAN RYAN EXPRESSWAY)

TYPICAL SECTION PAVEMENT DETAILS

SCALE: 1"=1'-0" DRAWN BY: MPG

DATE: MARCH 25, 2005 CHECKED BY: JPM