F.A.I. RTE.	SECTION	COUNTY	TOTAL SHEETS	SHEET NO.
94	•	COOK	907	100

STA. 1200+00.00 TO STA. 1365+00

FED. ROAD DIST. NO. | ILLINOIS | FED. AID PROJECT

• (1516.1,1717 & 1818) R-9

62695

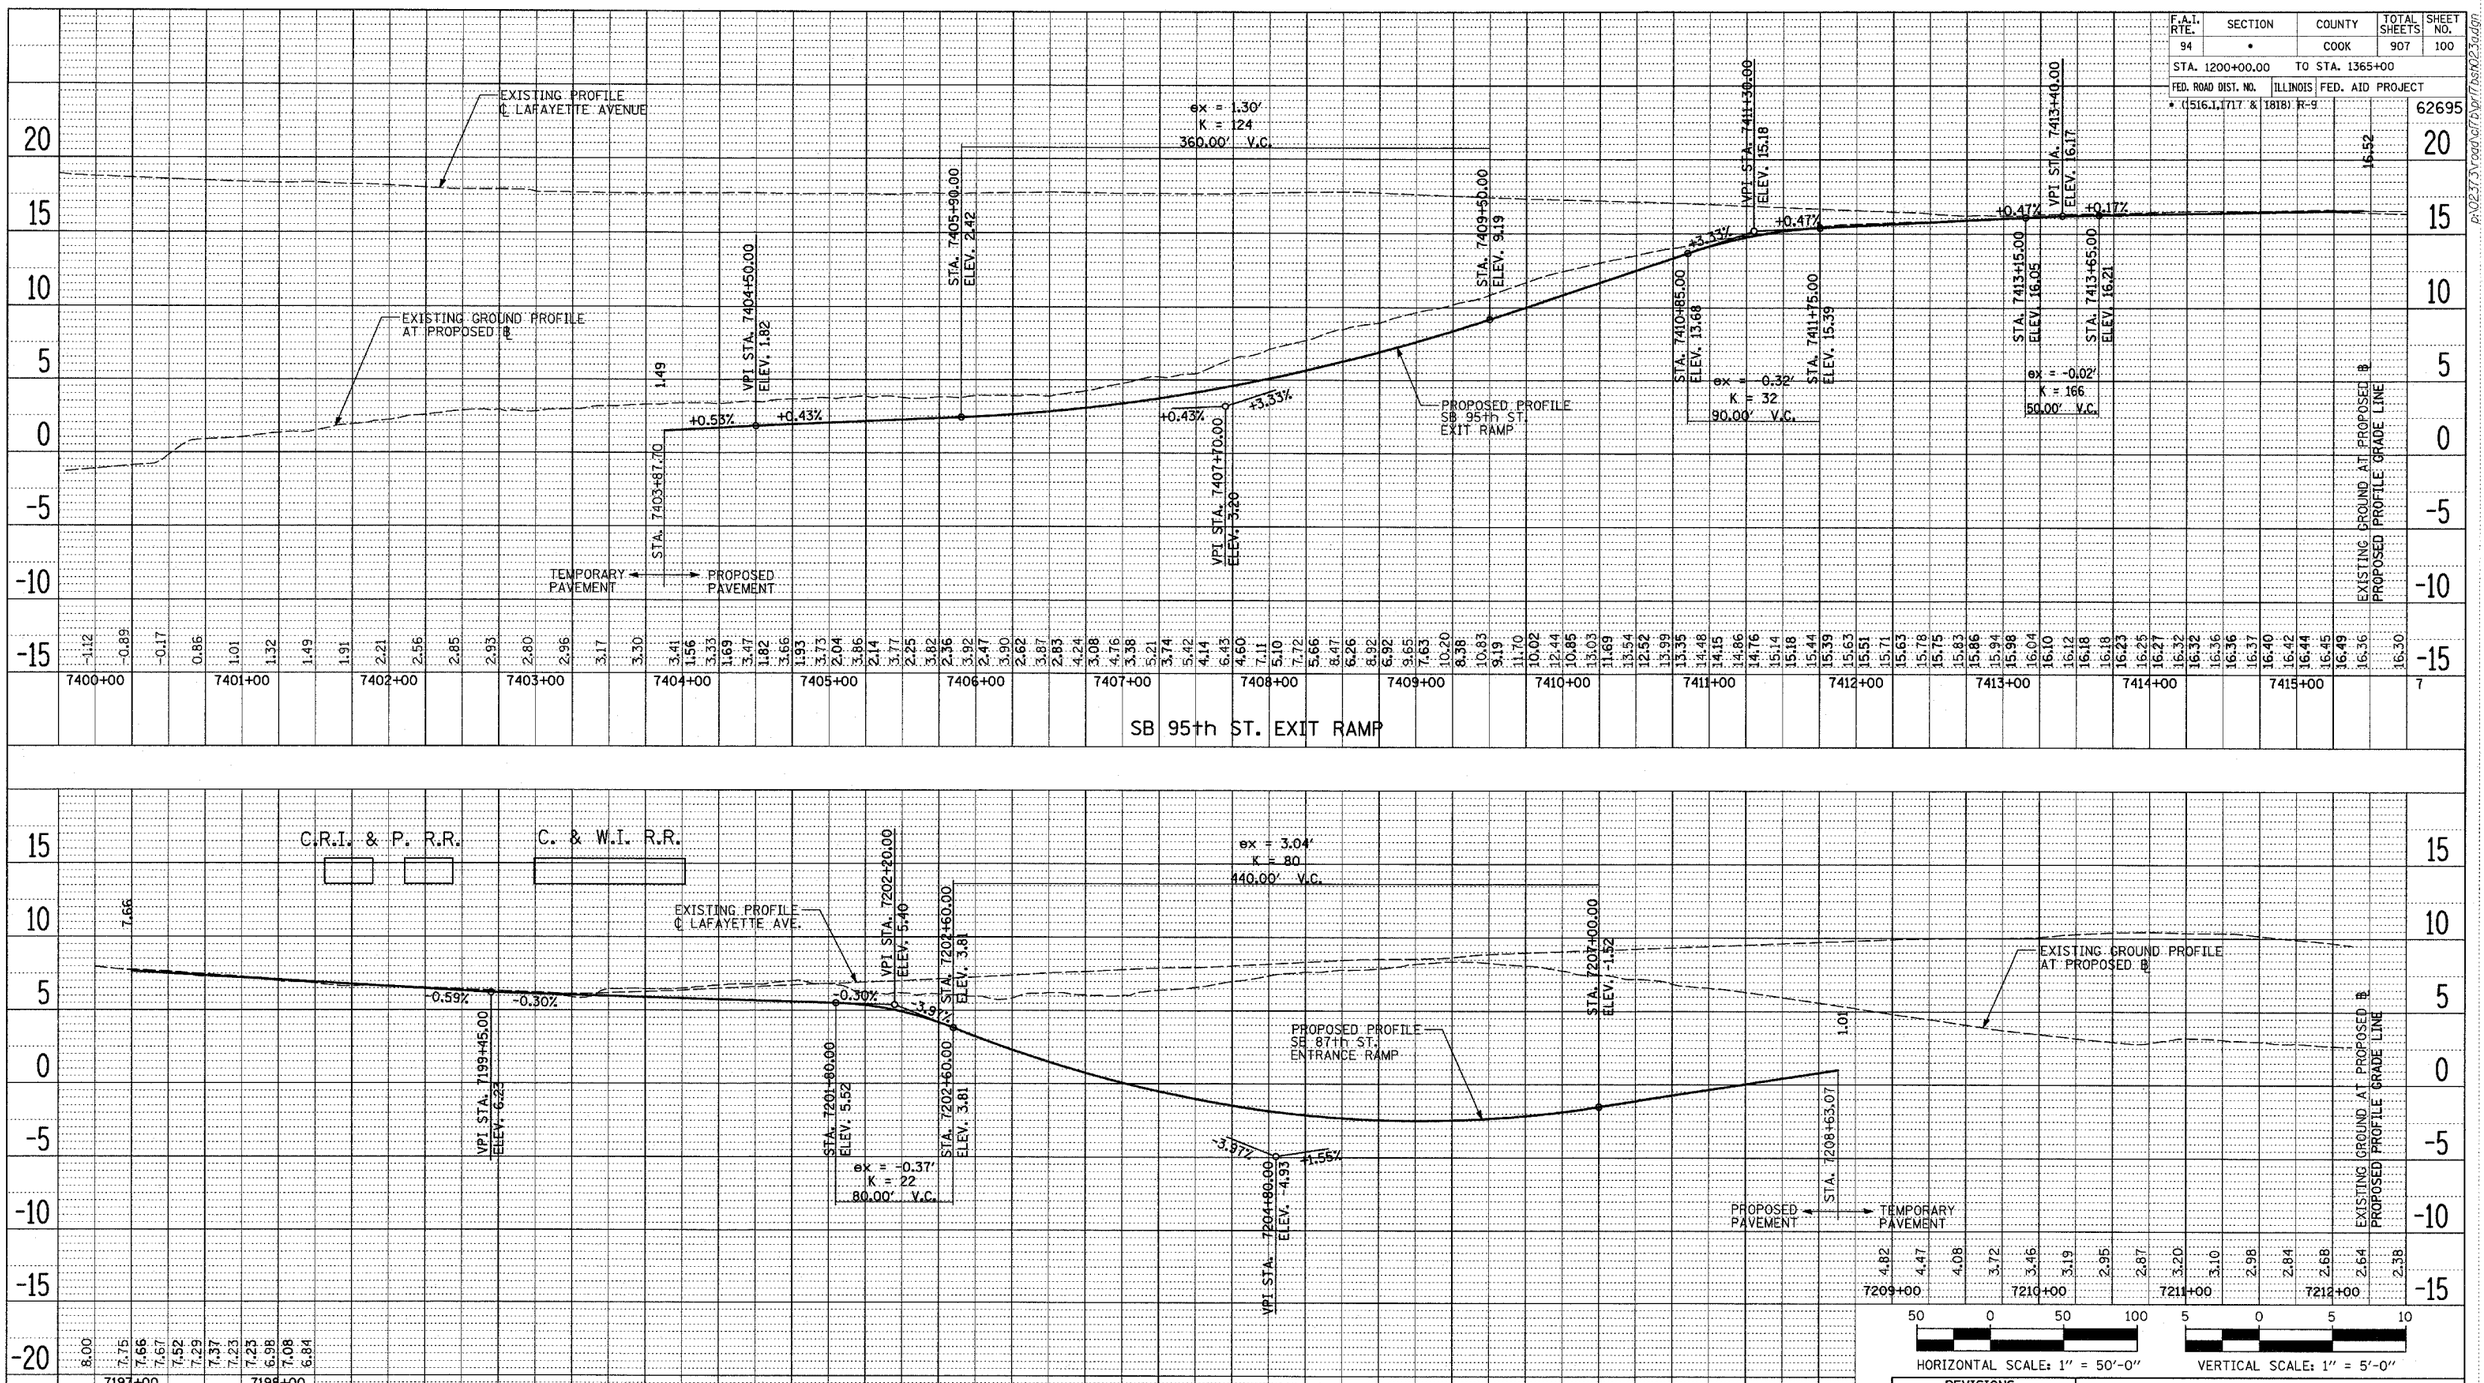

HORIZONTAL SCALE: 1" = 50'-0" VERTICAL SCALE: 1" = 5'-0"

REVISIONS	
NAME	DATE

ILLINOIS DEPARTMENT OF TRANSPORTATION

F.A.I. 94 (DAN RYAN EXPRESSWAY)

EXISTING AND PROPOSED PROFILES
SB 95th ST. EXIT RAMP
SB 87th ST. ENTRANCE RAMP

SCALE: 1"=50' HORIZ. 1"=5' VERT.
DATE: MARCH 25, 2005
DRAWN BY: JPM
CHECKED BY: MPG

TY·LIN INTERNATIONAL

PLAN
SURVEYED
PLOTTED
ALIGNMENT CHECKED
RT. OF WAY PLOTTED
CADD FILE NAME
NOTE BOOK
NO.
BY
DATE

P:\02ST\Proj\cl\bpr\1bst02c3.dgn
03/30/2005 01:46:29 PM