F.A.I. RTE.	SECTION	COUNTY	TOTAL SHEETS	SHEET NO.
94	*	COOK	907	741
STA. 1200+00.00		TO STA. 1365+00		
FED. ROAD DIST. NO.	ILLINOIS	FED. AID PROJECT		

* (1516.1, 1717 & 1818) R-9

62695

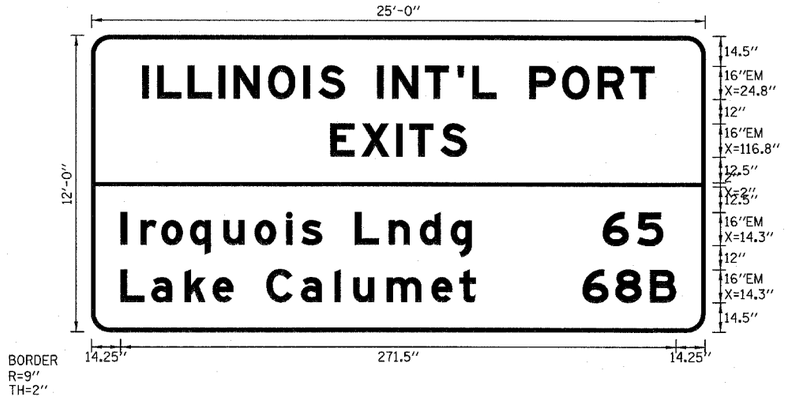

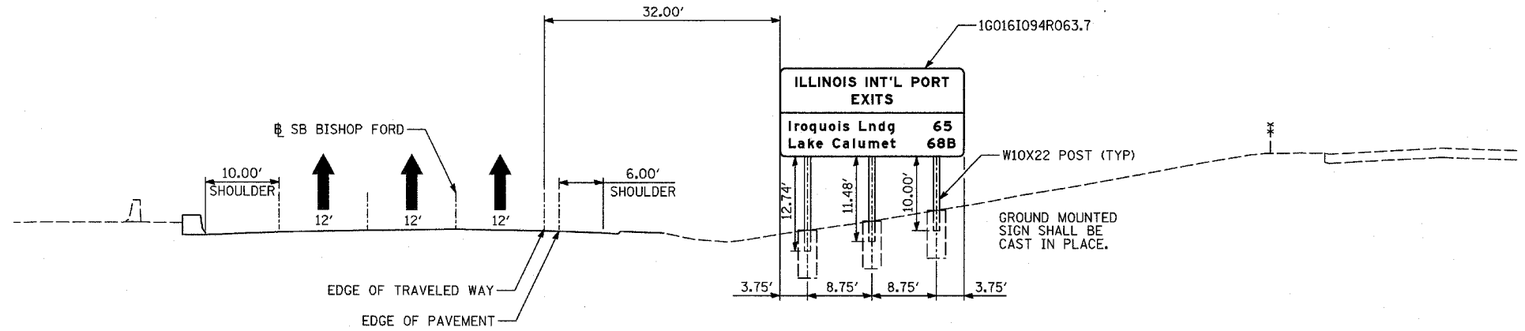

STA. 1134+06 SB BISHOP FORD CONNECTOR

LOOKING EAST

1G016I094R063.7

ULTIMATE LANE AND PAVEMENT CONFIGURATION IN 2007 IS SHOWN.
SEE CONSTRUCTION SIGNING-STAGE 1
FOR SIGN PANEL CONFIGURATION AT END OF CONTRACT.

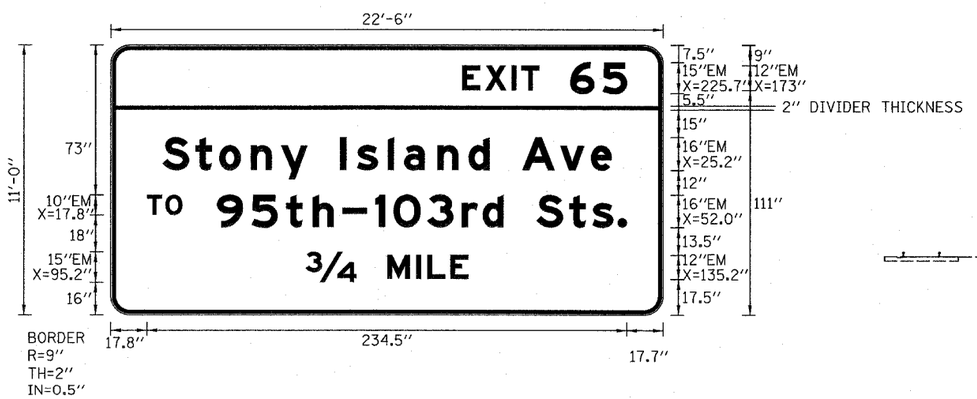

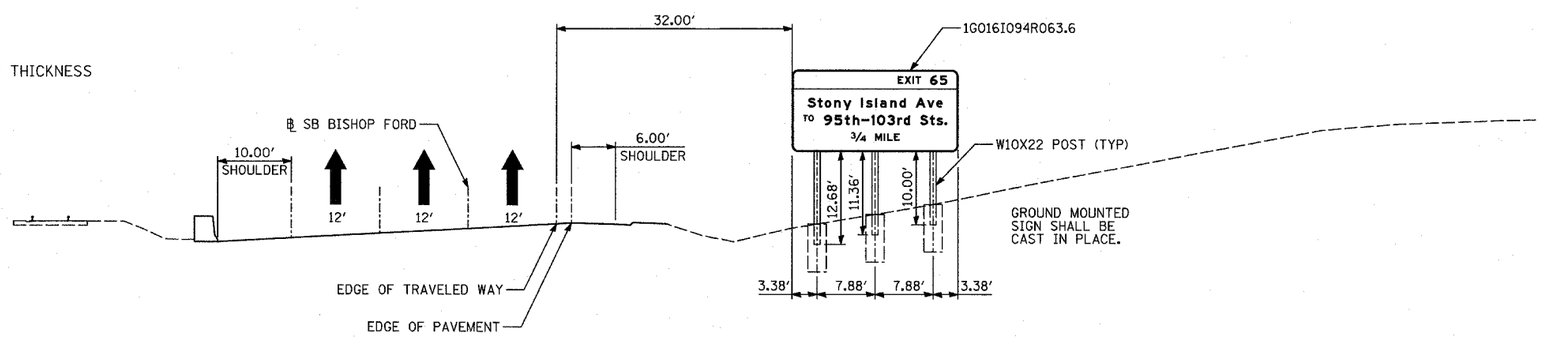

STA. 1140+68 SB BISHOP FORD CONNECTOR

LOOKING EAST

1G016I094R063.6

ULTIMATE LANE AND PAVEMENT CONFIGURATION IN 2007 IS SHOWN.
SEE CONSTRUCTION SIGNING-STAGE 1
FOR SIGN PANEL CONFIGURATION AT END OF CONTRACT.

TY·LIN INTERNATIONAL

REVISIONS	
NAME	DATE

ILLINOIS DEPARTMENT OF TRANSPORTATION

F.A.I. 94 (DAN RYAN EXPRESSWAY)

PERMANENT SIGN PANEL MOUNTING DETAILS
PROPOSED GROUND MOUNTED SIGN STRUCTURES
STA. 1134+06 AND STA. 1140+68

SCALE: NOT TO SCALE DRAWN BY: AMB

DATE: MARCH 25, 2005 CHECKED BY: TB

P:\02_37_3\cad\cl7\bsm\bsm1033d.dgn
3/30/2005 12:44:30 PM