F.A.I. RTE.	SECTION	COUNTY	TOTAL SHEETS	SHEET NO.
90/94	2004-056J	COOK	47	25
STA. 551+00		TO STA. 556+00		
FED. ROAD DIST. NO. 1	ILLINOIS	FED. AID PROJECT		

62795

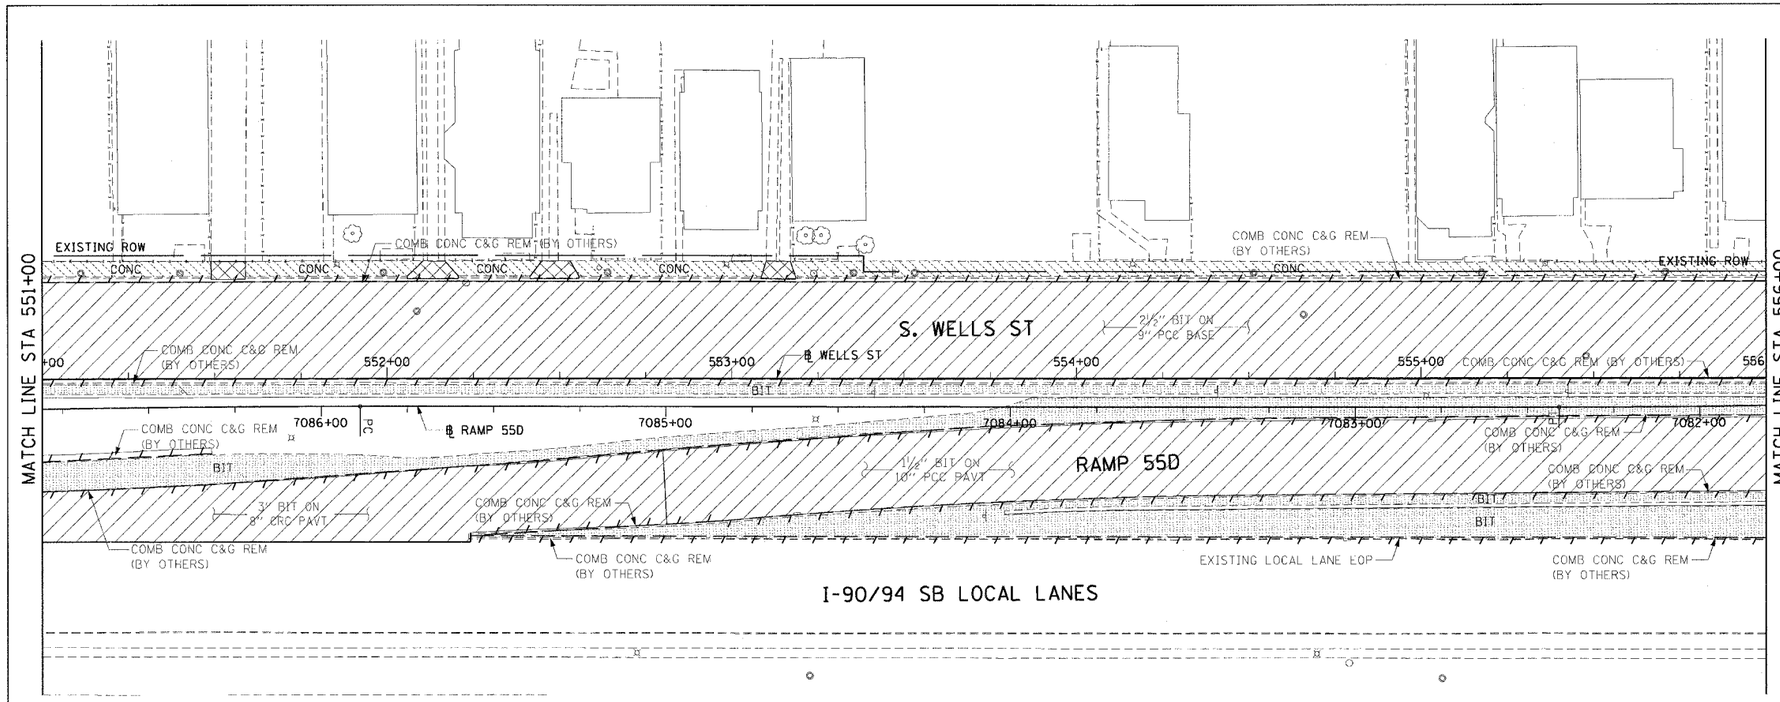

LEGEND:

- PAVEMENT REMOVAL (BY OTHERS)
- MEDIAN REMOVAL (BY OTHERS)
- LINEAR REMOVALS (BY OTHERS)
- SIDEWALK REMOVAL (BY OTHERS)
- APPROACH SLAB REMOVAL (BY OTHERS)
- DRIVEWAY PAVEMENT REMOVAL (BY OTHERS)
- PAVED SHOULDER REMOVAL (BY OTHERS)
- TREE REMOVAL (WITH SIZE) (BY OTHERS)

EXISTING CONDITIONS AND REMOVAL

PROPOSED IMPROVEMENTS

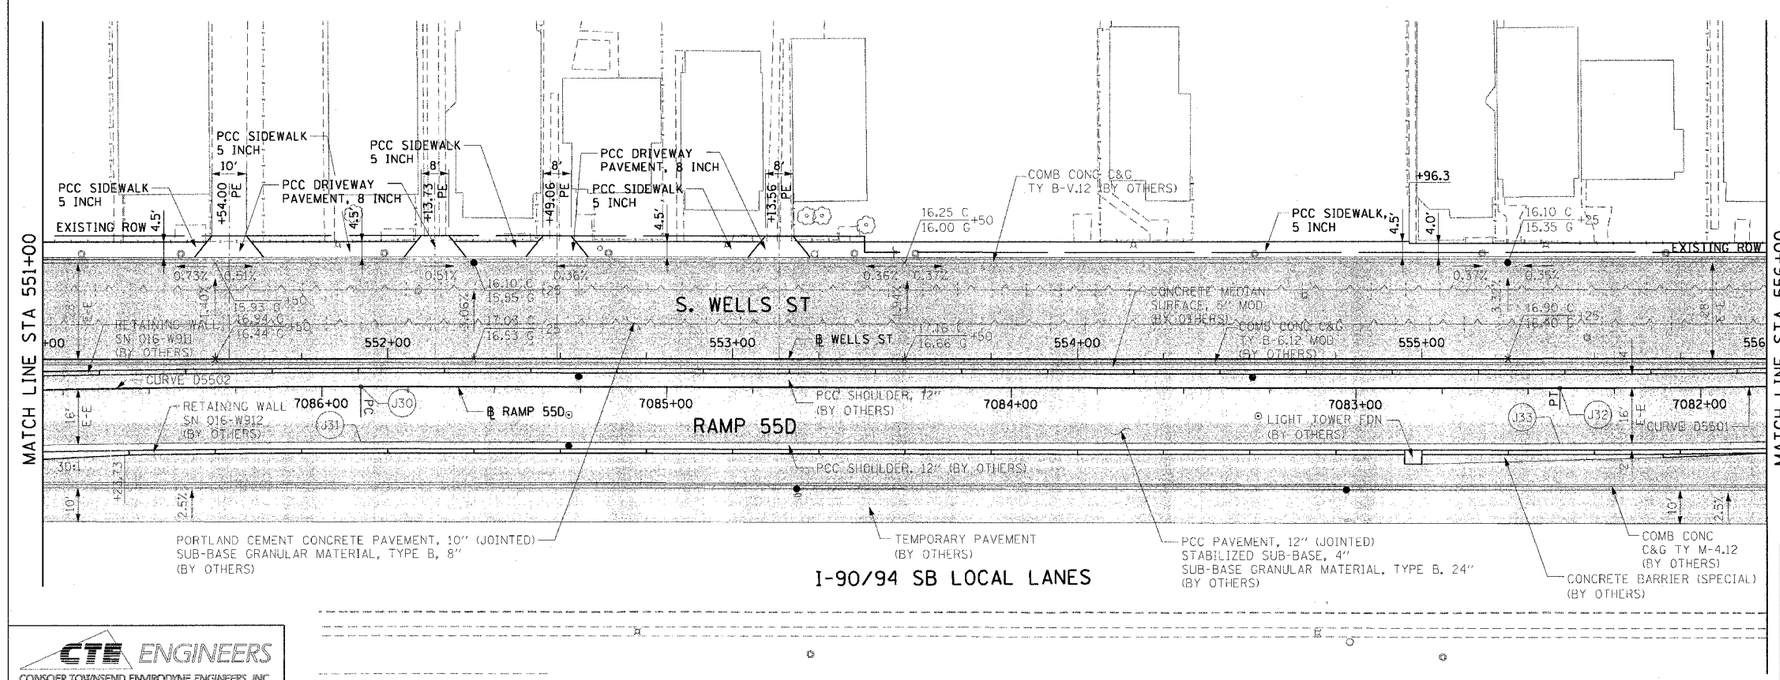

LEGEND:

- WORK TO BE DONE BY OTHERS

NOTES:

1. SEE SIDEWALK DETAIL ON SHEET 41.
2. SEE DRIVEWAY DETAIL ON SHEET 42.

PT.	STATION	OFFSET
J30	7085+88.65	0.00'
J31	7085+88.65	16.00' LT
J32	7082+40.82	0.00'
J33	7082+40.82	16.00' LT

REVISIONS NAME	DATE

ILLINOIS DEPARTMENT OF TRANSPORTATION
F.A.I. 90/94 (DAN RYAN EXPRESSWAY)
59th ST TO 47th ST (WELLS ST SIDEWALKS)

EXISTING AND PROPOSED ROADWAY PLANS
WELLS STREET

SCALE: 1"=20' DRAWN BY: LC
DATE: MARCH 4, 2005 CHECKED BY: JAL

CTE ENGINEERS
CONSOER TOWNSEND ENVIRODYNE ENGINEERS, INC.
303 EAST WACKER DRIVE, SUITE 600
CHICAGO ILLINOIS 60601-5212. PHONE: (312) 938-0300

m:\p4468\civil\4-cnt\9\odd_cnt\95\stf\roadway plan\p95ut0522.stf 02/24/2005 05:00:48 PM