PROPOSED TYPICAL CROSS SECTION (2)

(1) STATION 354+83 TO STATION 397+44

F.A.S. RTE.	SECTION	COUNTY	TOTAL SHEETS	SHEET NO.
1512	*	CHAMPAIGN	13	8
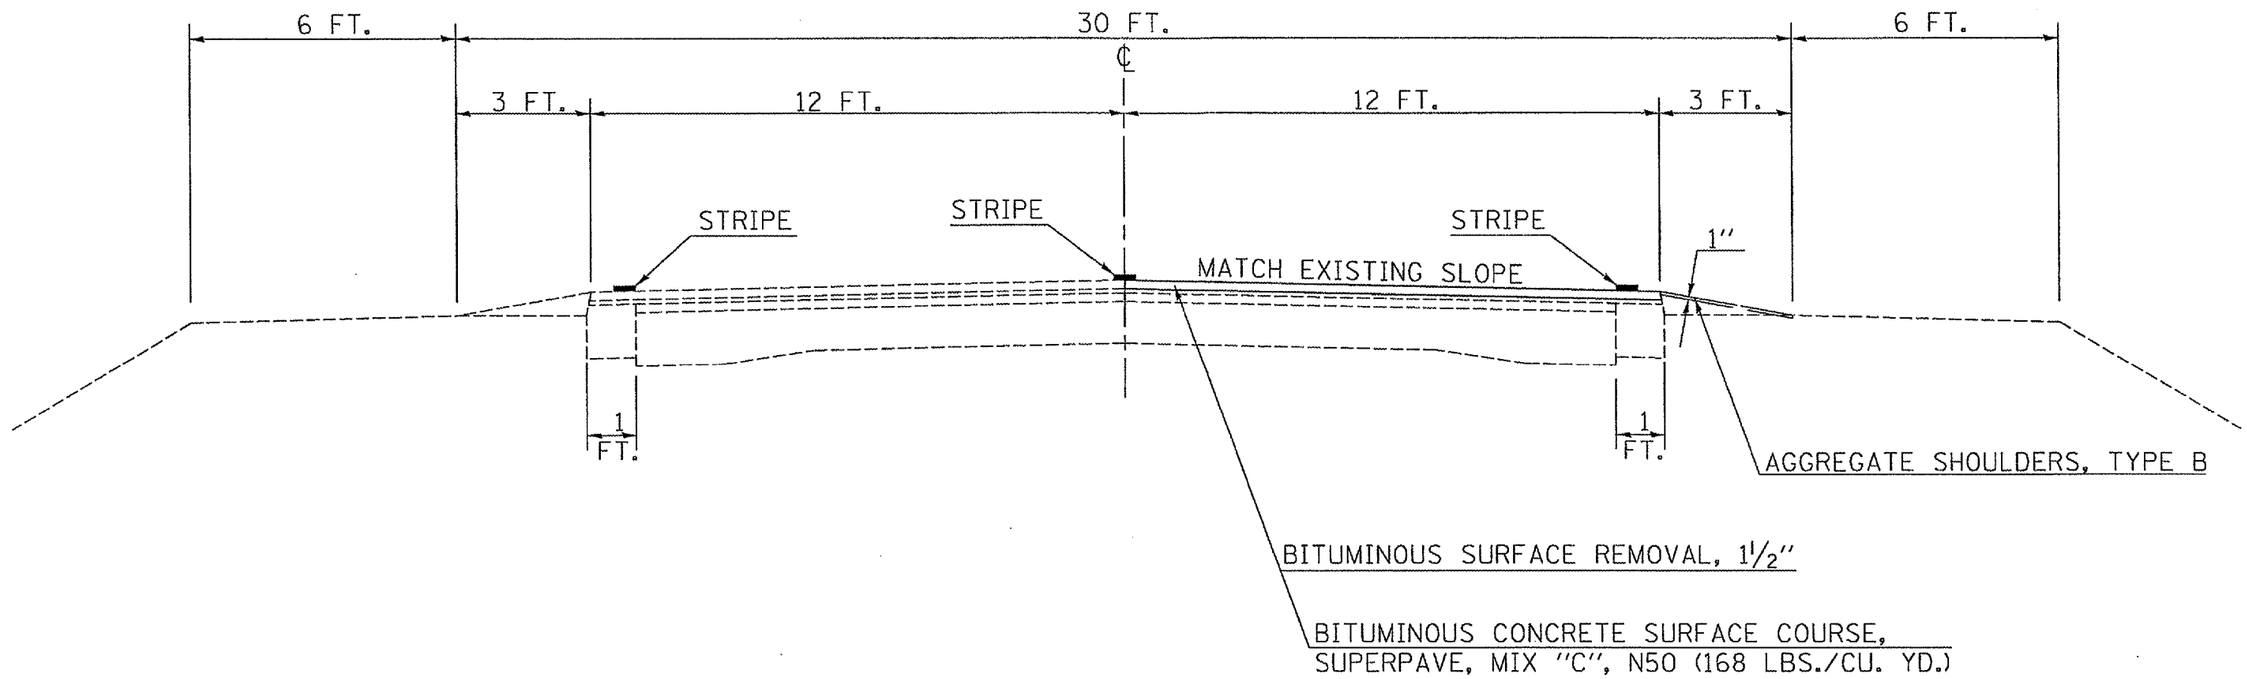
CONTRACT NO. 70471
* D5 CONT4RACT MAINT 2005-14