F.A.P. RTE.	SECTION	COUNTY	TOTAL SHEETS	SHEET NO.
502	•	ADAMS	315	315

STA. TO STA.

FED. ROAD DIST. NO. | ILLINOIS | FED. AID PROJECT

CONTRACT NO. 728

• (53RS-7, P(RS-2))N.

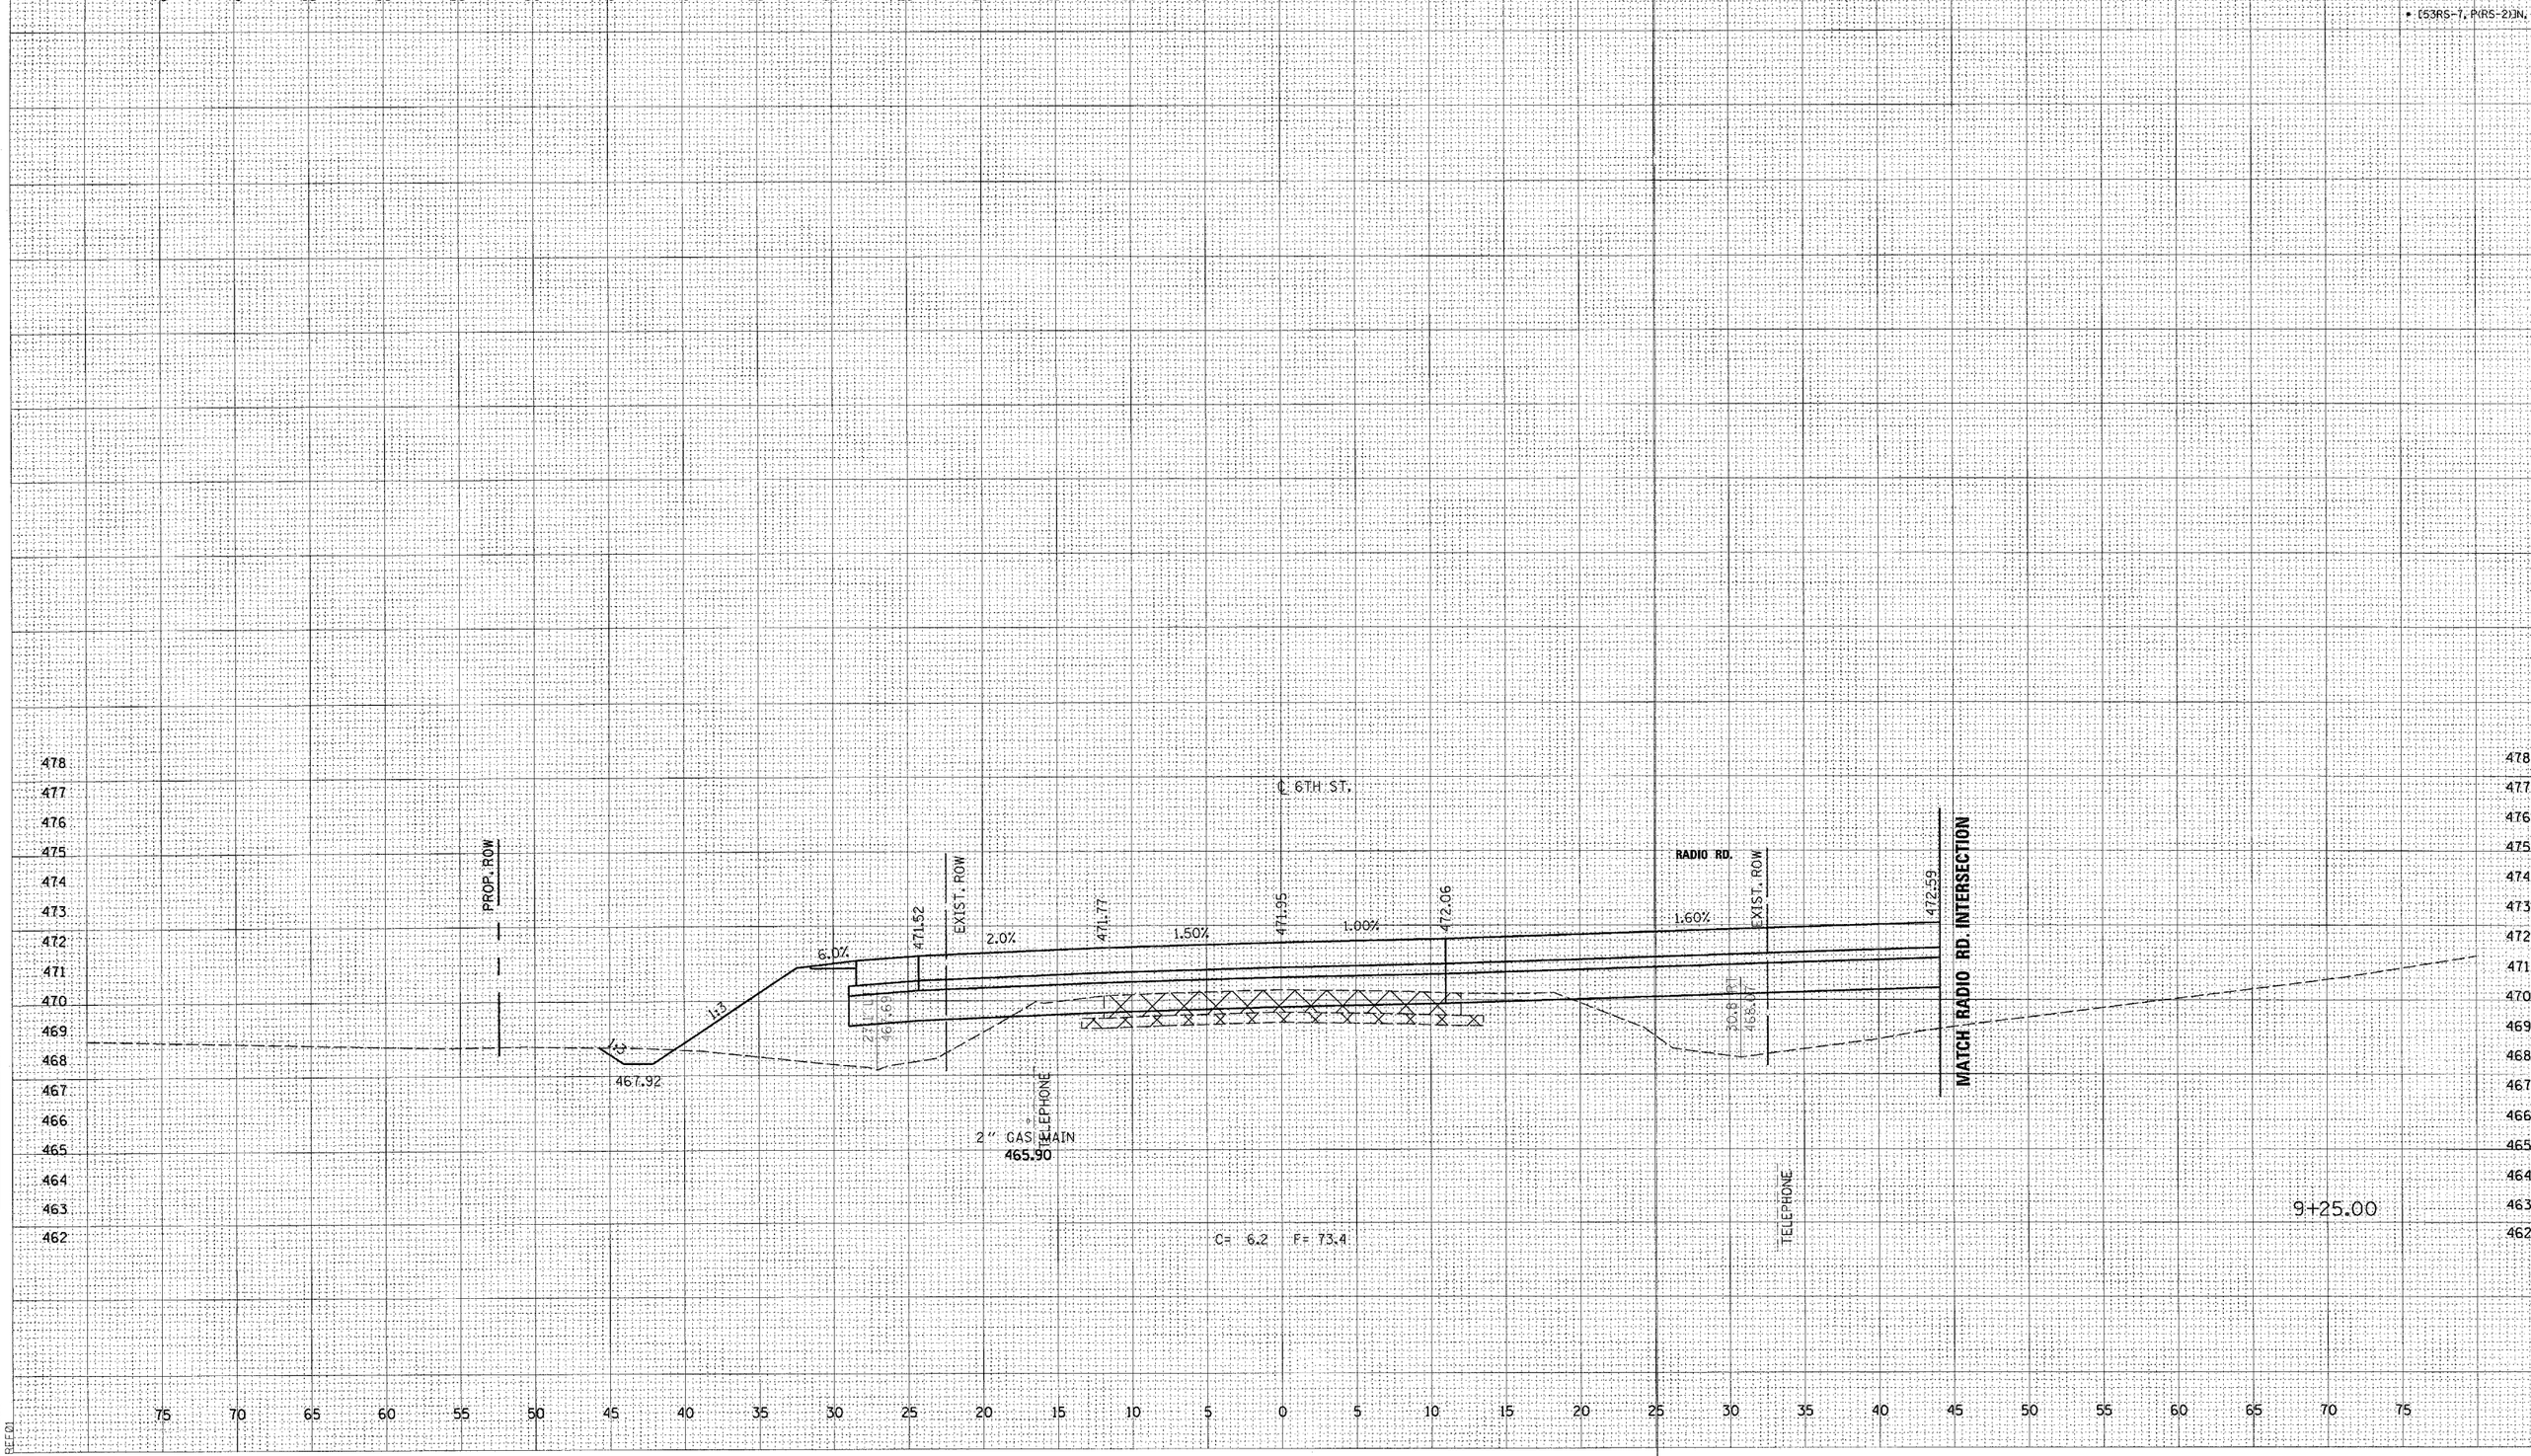

D6 PROJECT: D653004 FILE: D653004XSHTS.DGN

FAP 502 (IL 57) - 6th ST. STA. 9+25

2/4/2005
•REF01