• ST. CLAIR & MONROE COUNTIES

FAP ROUTE	SECTION	COUNTY	TOTAL SHEETS	SHEET NO
600	51RS-3	•	347	24
STA.		TO STA.		

CONTRACT : 76563

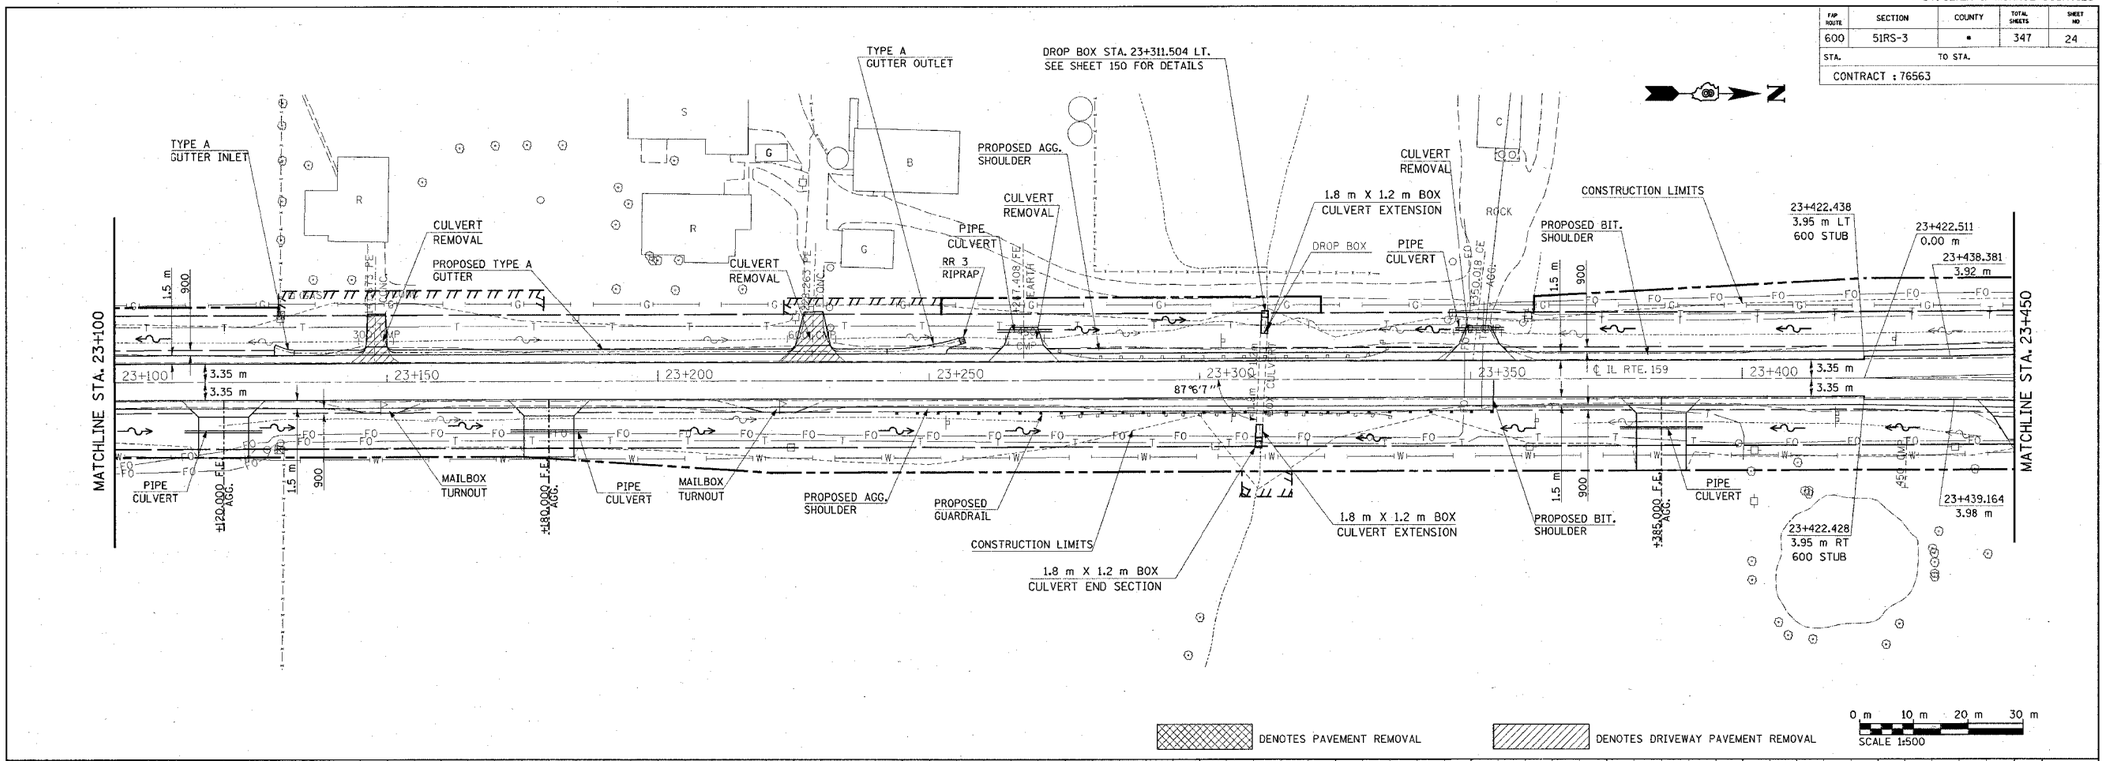

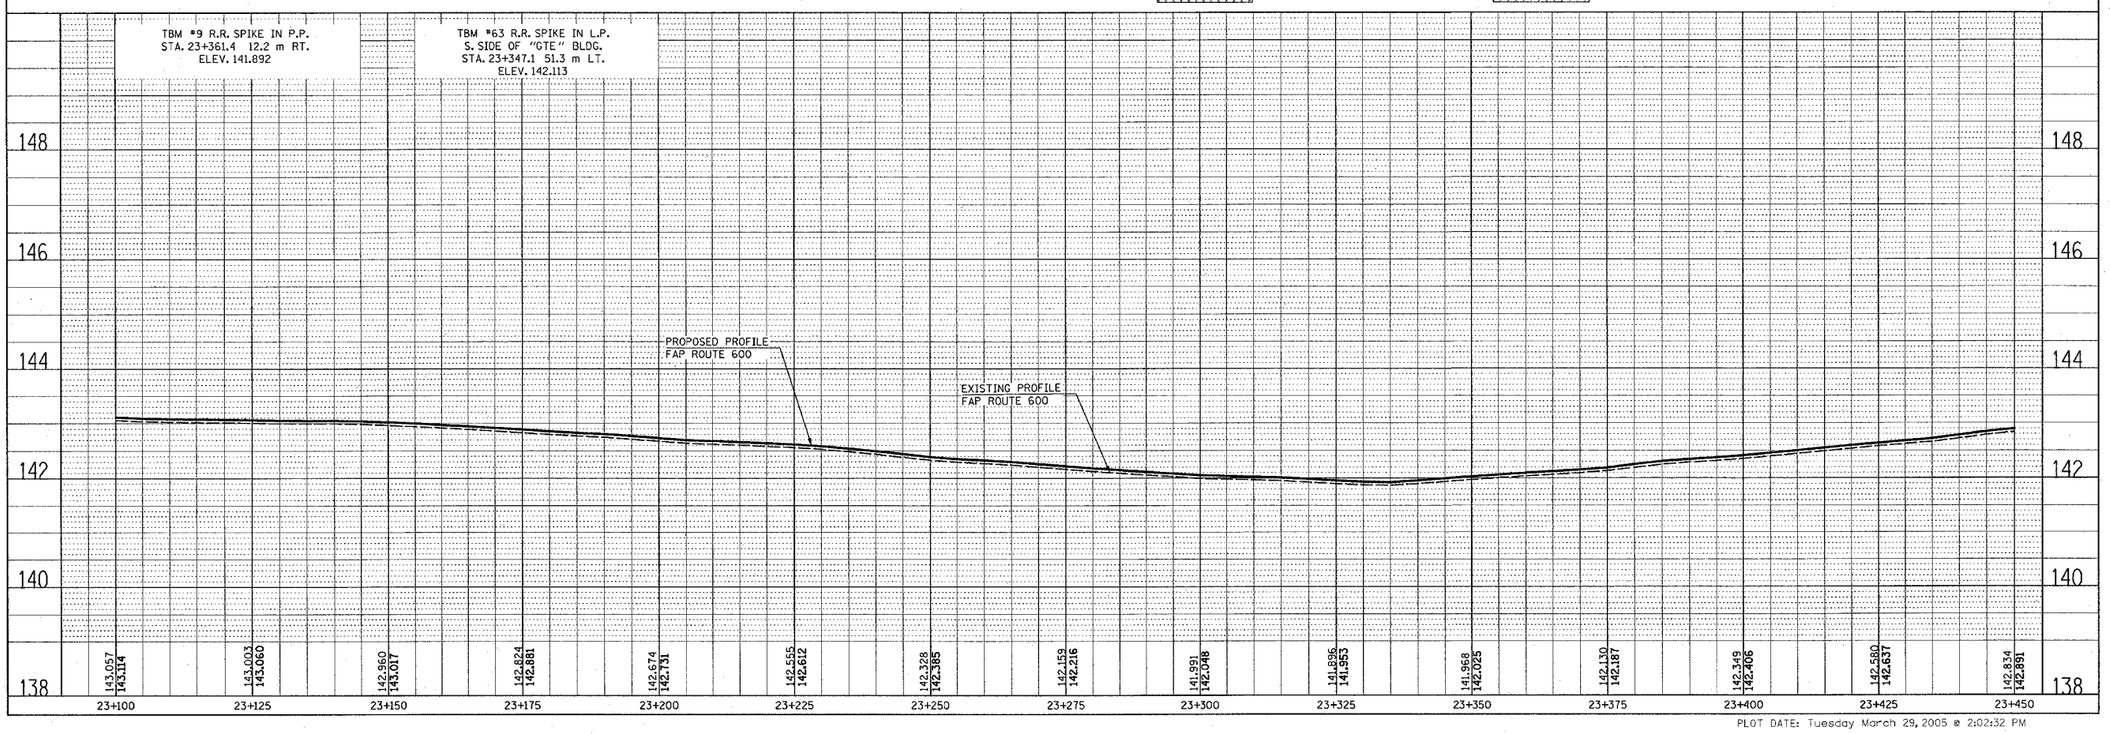

PLOT DATE: Tuesday March 29, 2005 @ 2:02:32 PM

PLAN				
NOTE BOOK NO.	SURVEYED	PLOTTED	ALIGNMENT CHECKED	PLAN CHECKED
	BY	DATE		

PROFILE				
NOTE BOOK NO.	SURVEYED	PLOTTED	GRADES CHECKED	BLM NOTES PROFILE CHKD
	BY	DATE		

3/29/2005
Tuesday, March 29, 2005 @ 2:02:32 PM
g:\projects\msj3899\cosd\pl-850e.dgn LV=1.63
C:\projects\vef\topo.dgn LV=2.81,21.1825,22.24,24.37,44.42,46.53,55.57,59
C:\projects\vef\topo\topo.dgn LV=2.81,21.1825,22.24,24.37,44.42,46.53,55.57,59
C:\projects\vef\fill12.dgn LV=6.48,59
C:\projects\vef\fill850e.dgn LV=1.43