• ST. CLAIR & MONROE COUNTIES

FAP ROUTE	SECTION	COUNTY	TOTAL SHEETS	SHEET NO
600	51RS-3	•	347	36
STA.	TO STA.			
CONTRACT : 76563				

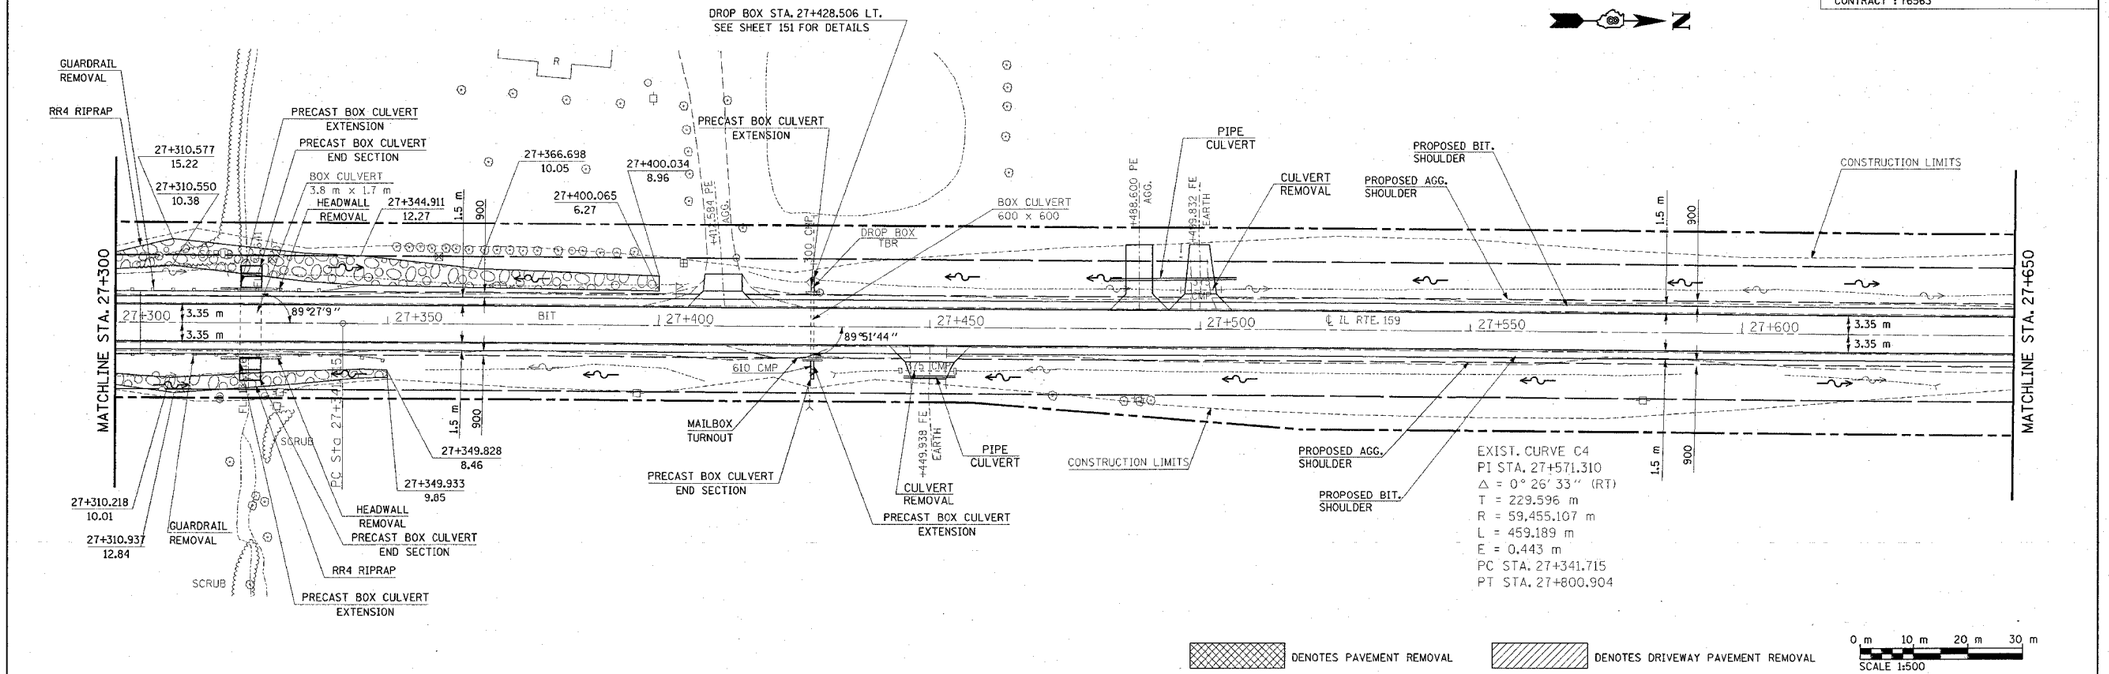

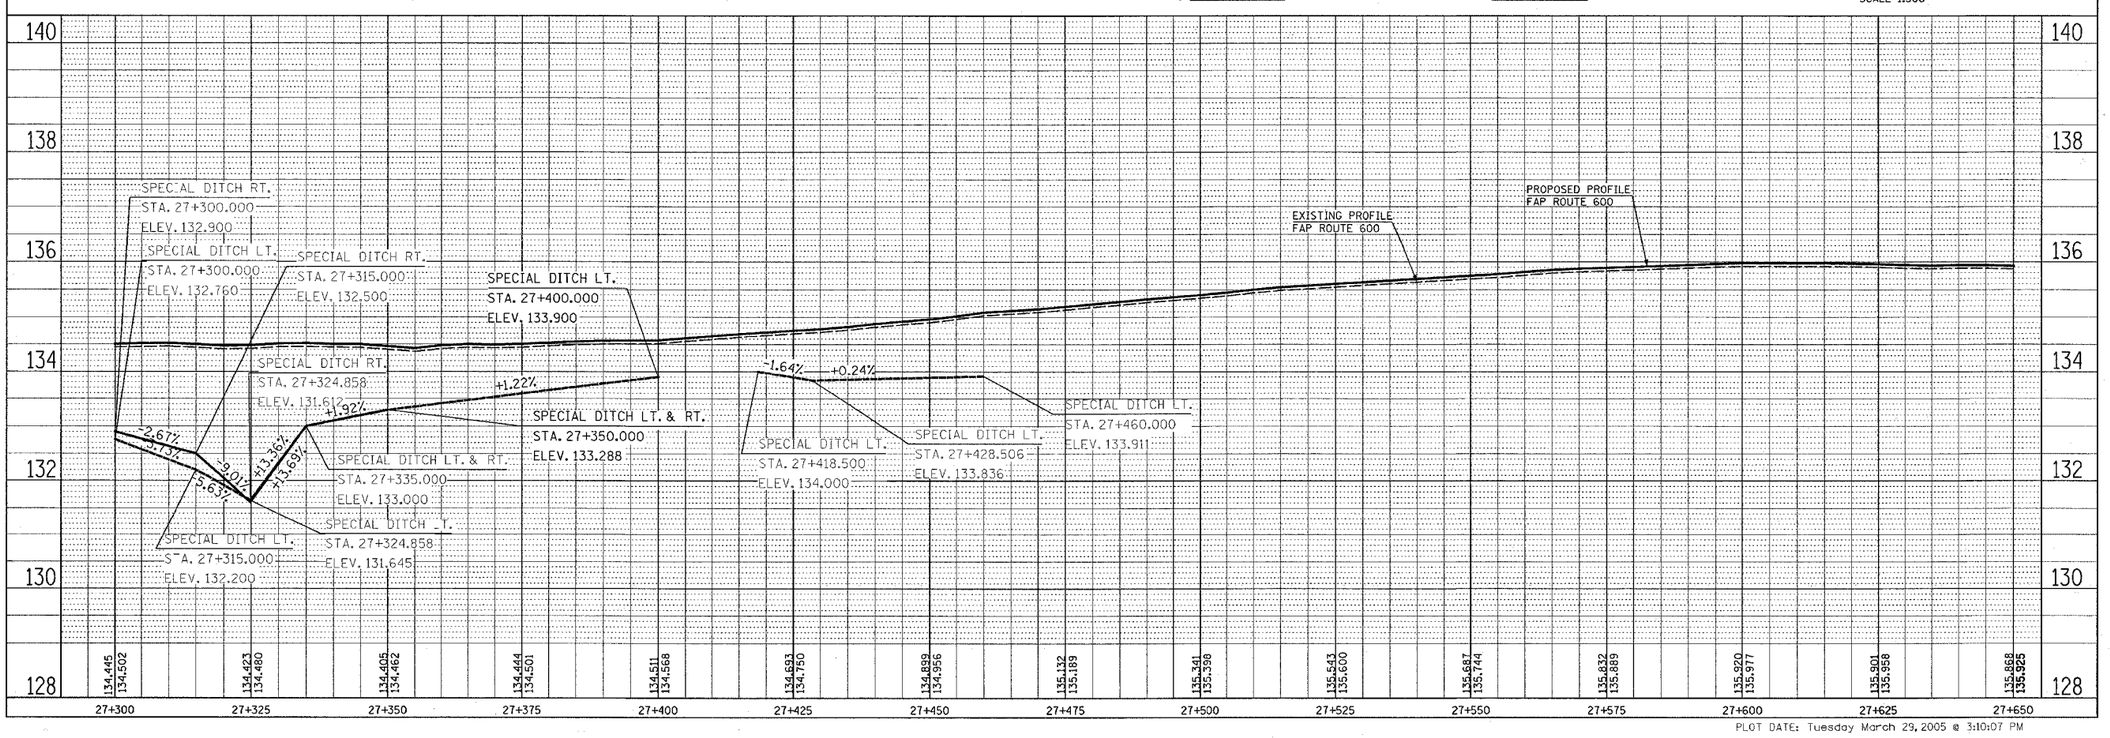

PLOT DATE: Tuesday March 29, 2005 @ 3:10:07 PM

PLAN	SURVEYED	DATE
	ROUTINE	
	ALIGNMENT CHECKED	
	PLAN NAME CHECKED	
	CADD FILE NAME	
NOTE BOOK		
NO.		

PROFILE	SURVEYED	DATE
	ROUTINE	
	GRADES CHECKED	
	ALL STRUCTURE NOTATIONS CHKD	
NOTE BOOK		
NO.		

3/29/2005
Tuesday March 29, 2005 @ 3:10:07 PM
c:\projects\ved2699\roadway\ln1600.dgn LV1-1.63
c:\projects\ved2699\roadway\ln1600.dgn LV1-1.8,28-22.2-2.8,37-40.42-48.50-55.67-59
c:\projects\ref\ln1600.dgn LV2-5.8,12.14-18.28-22.24-29.35,37-40.42-48.50-55.57-59
c:\projects\ref\ln1600.dgn LV6-48.59
c:\projects\ref\ln1600.dgn LV10-32-34.39