August 26, 2004 3:24:49 p.m.
D:\1D2\03100110_PHASE1\DWG\PP_PINGREE.DWG

F.A.U. ROUTE	CONTRACT NO. 83776 STATE SECTION 95-00090-00-PP	COUNTY	TOTAL SHTS.
0126		McHENRY	77
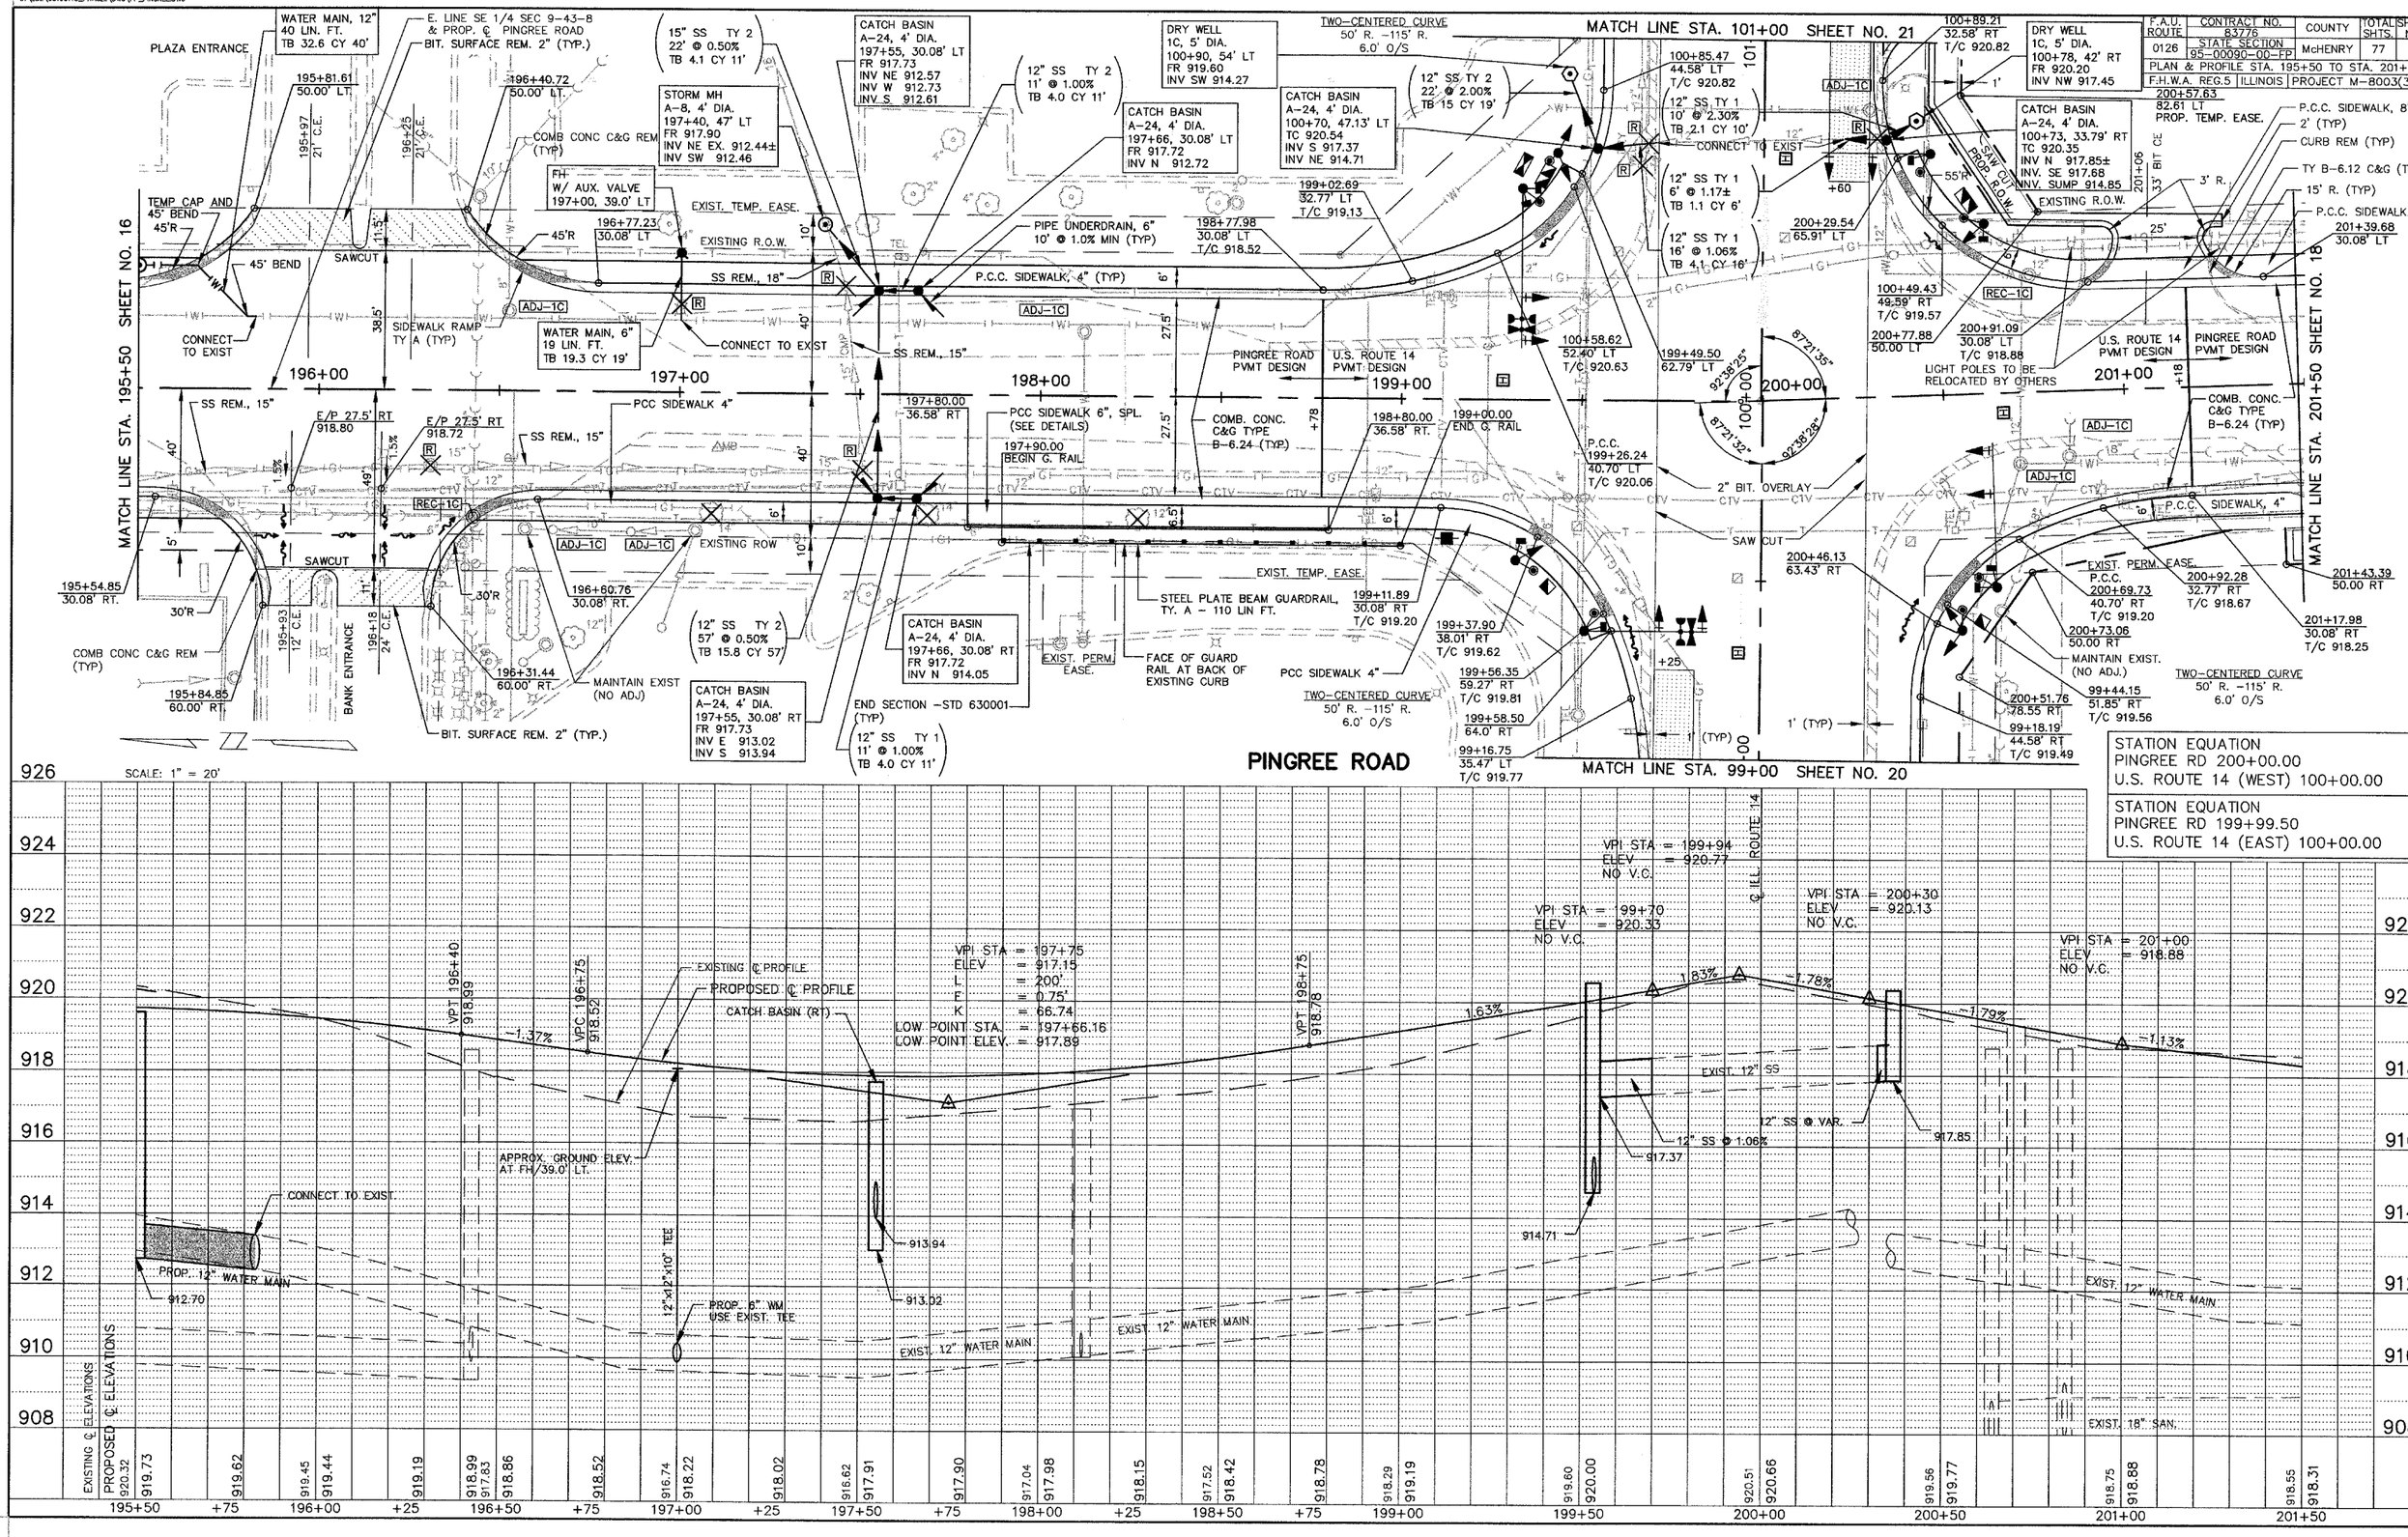
PLAN & PROFILE STA. 195+50 TO STA. 201+
F.H.W.A. REG.5 | ILLINOIS | PROJECT M-800(3