August 26, 2011 3:36:10 p.m.
D:\LD2\03100110_PHASE1\DWG\PP-BASE-COG-CIRCLE.DWG
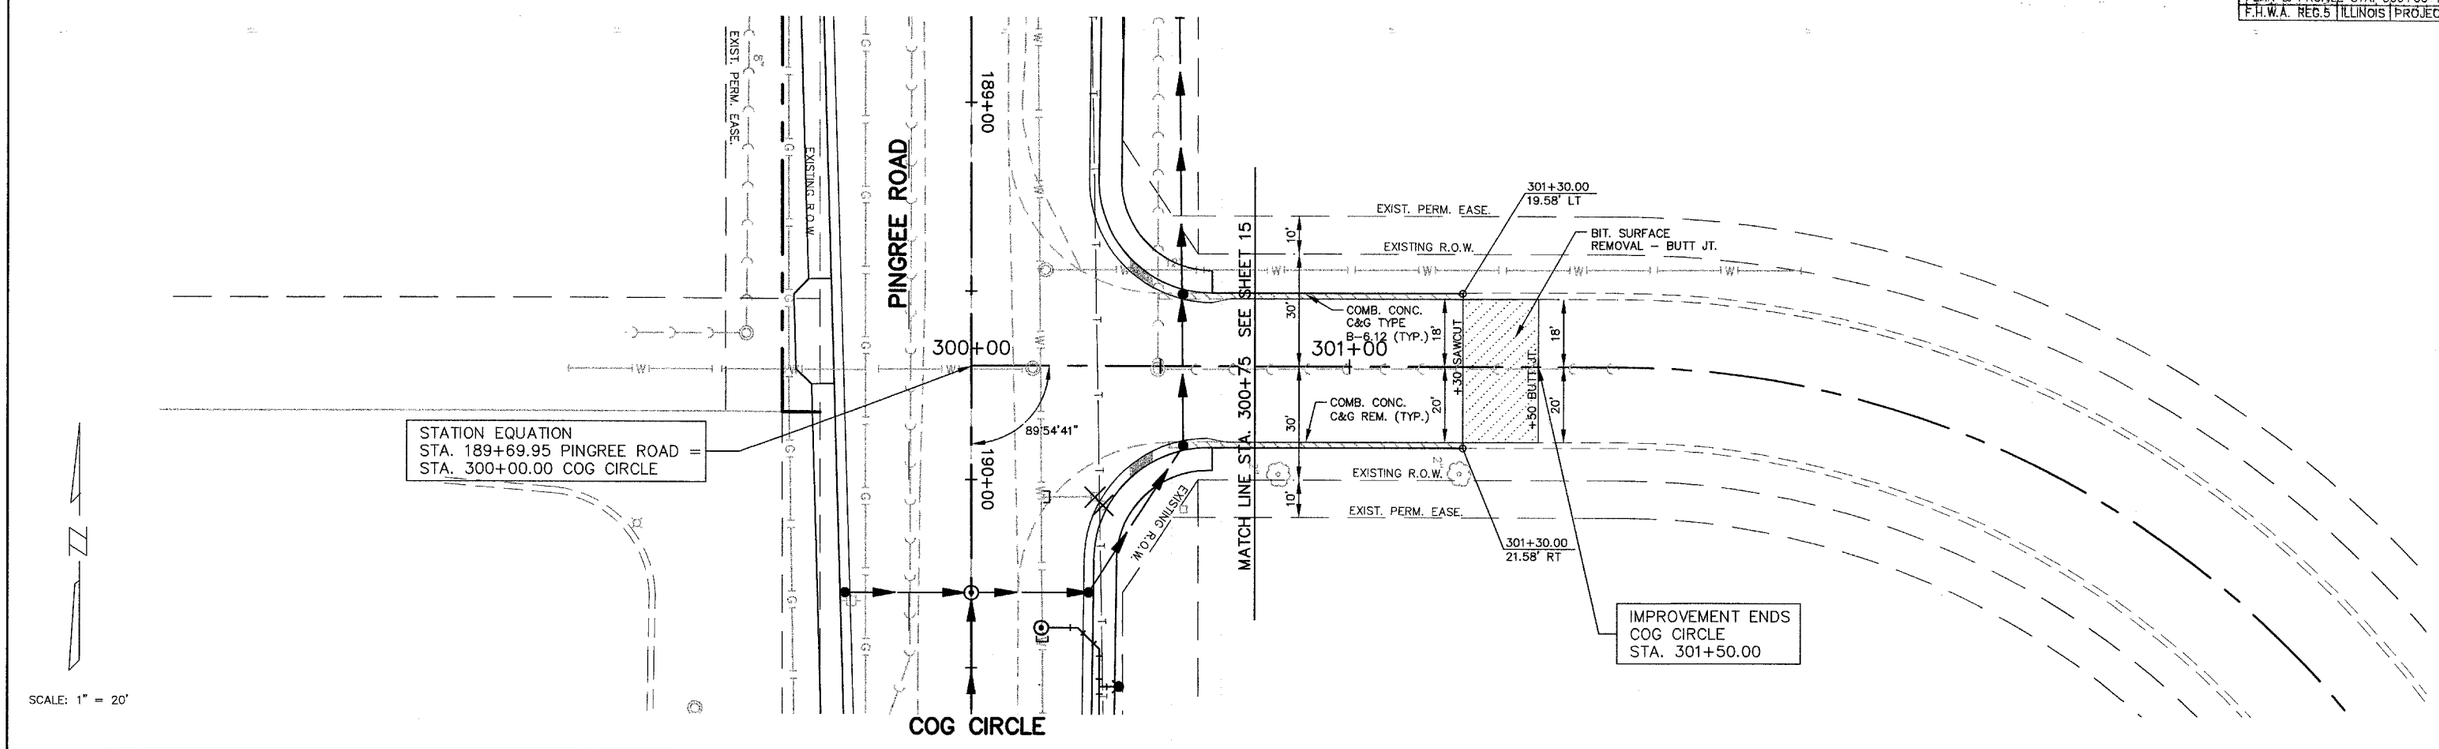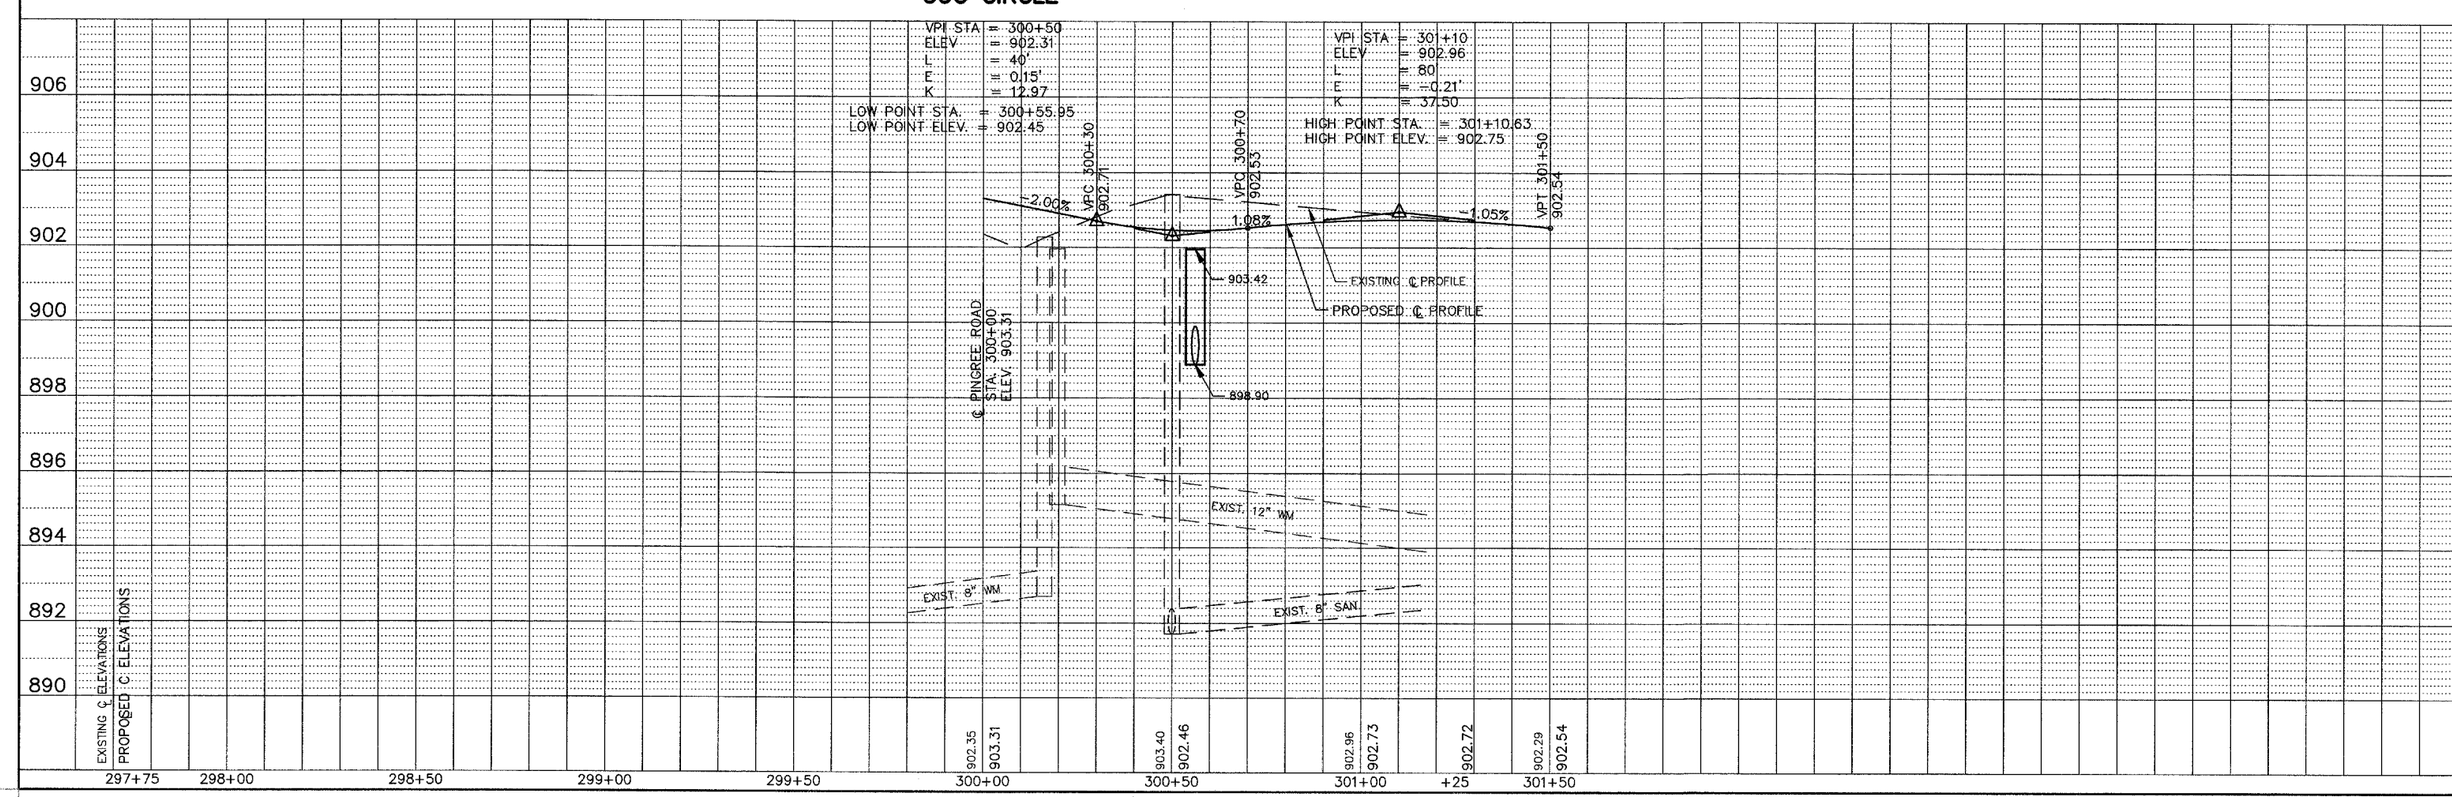
F.A.U. ROUTE	CONTRACT NO. 83776	COUNTY	TOTAL SHTS.
0126	STATE SECTION 95-00090-00-FP	McHENRY	77
PLAN & PROFILE STA. 300+00 TO STA. 30			
F.H.W.A. REG.5	ILLINOIS	PROJECT M-8003