August 26, 2004 12:58:21 p.m.
D:\LD2\03100110_PHASE3\DWG\PINGREE_XS.DWG

F.A.P. ROUTE	CONTRACT NO. 83776	COUNTY	TOTAL SHTS.
0126	STATE SECTION 95-00090-00-FP	McHENRY	77
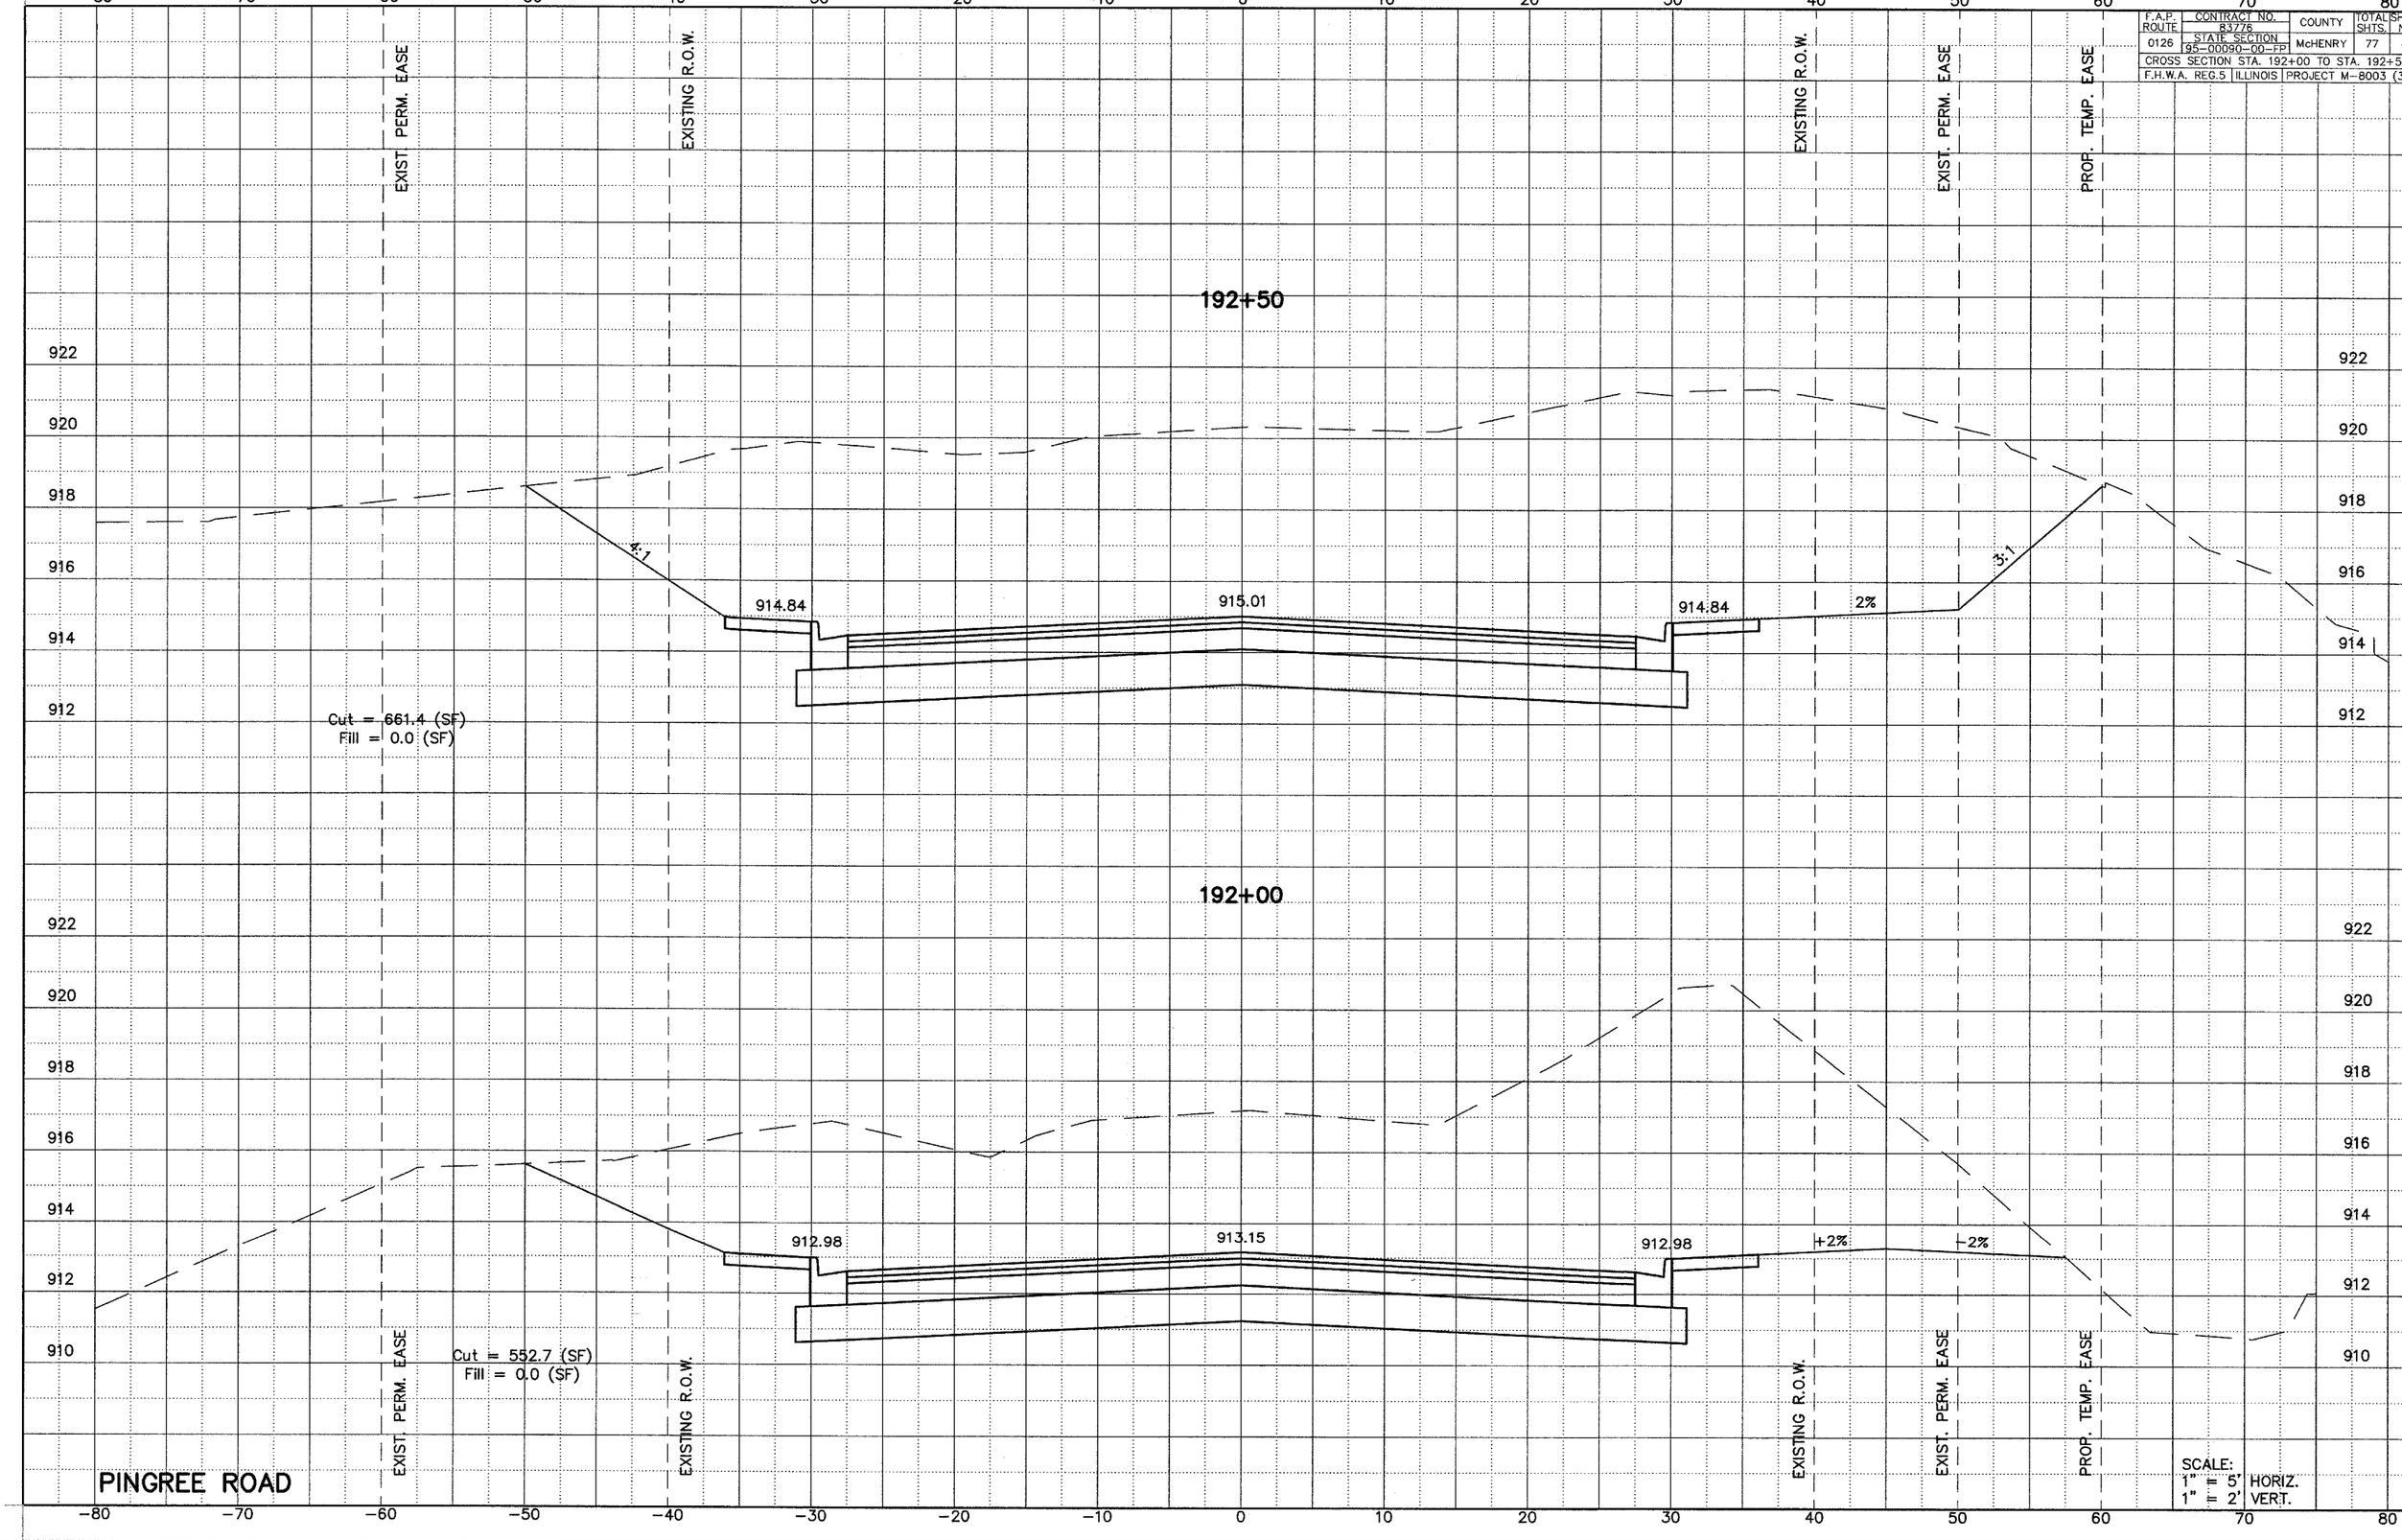
CROSS SECTION STA. 192+00 TO STA. 192+5
F.H.W.A. REG.5 | ILLINOIS | PROJECT M-8003 (3